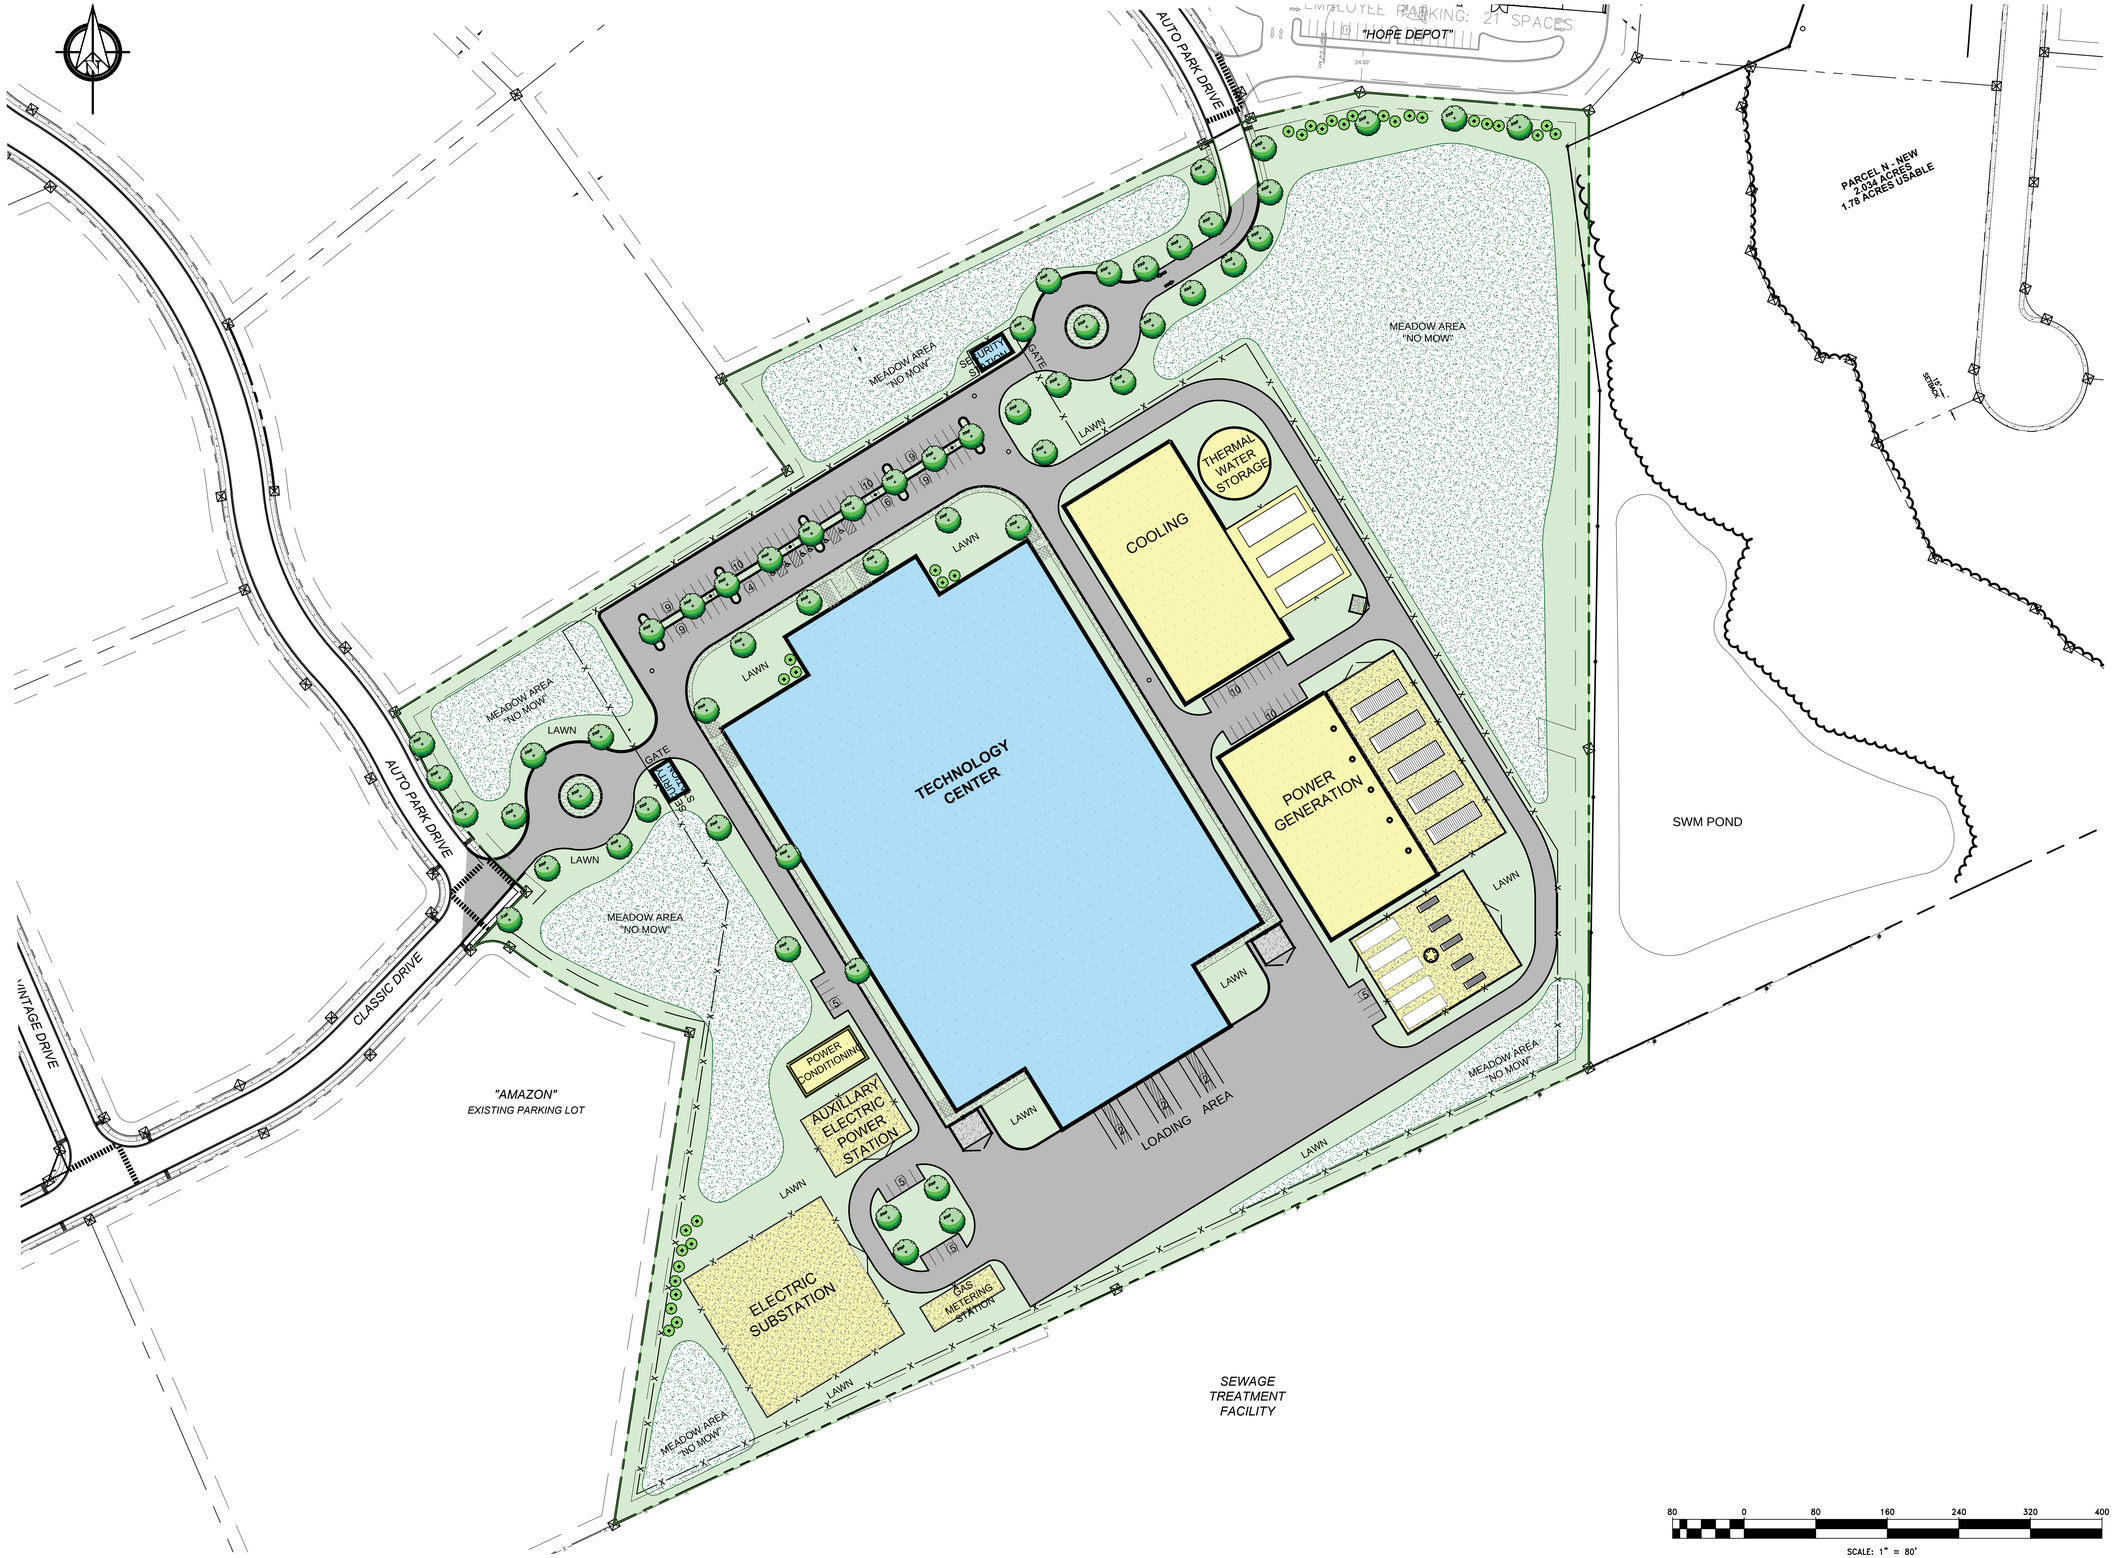

cape
A Duffield Associates Company
144 SOUTH GOVERNORS AVENUE
DOVER, DE 19904
TEL. 302.674.9280
FAX 302.674.1099
OFFICES IN DELAWARE, MARYLAND, PENNSYLVANIA AND NEW JERSEY
WEB: HTTP://DUFFNET.COM
E-MAIL: DUFFIELD@DUFFNET.COM

DESIGNED BY:	SHL
DRAWN BY:	DAC
CHECKED BY:	GM
FILE NAME:	Landscape Plan

JOHN G. FELLOWS, R.L.A.
STATE: DELAWARE RLA S1-0000443

No.	REVISION	CHK'D BY DATE

PRELIMINARY
NOT FOR CONSTRUCTION

OWNER:

LANDSCAPE PLAN

MIDDLETOWN TECHNOLOGY CENTER

U.S. ROUTE 301 - MIDDLETOWN WARWICK ROAD

MIDDLETOWN - NEW CASTLE COUNTY - DELAWARE

DATE:	18 MAY 2015
SCALE:	1" = 80'
PROJECT NO.	00.10617.BA
SHEET:	5 OF 6