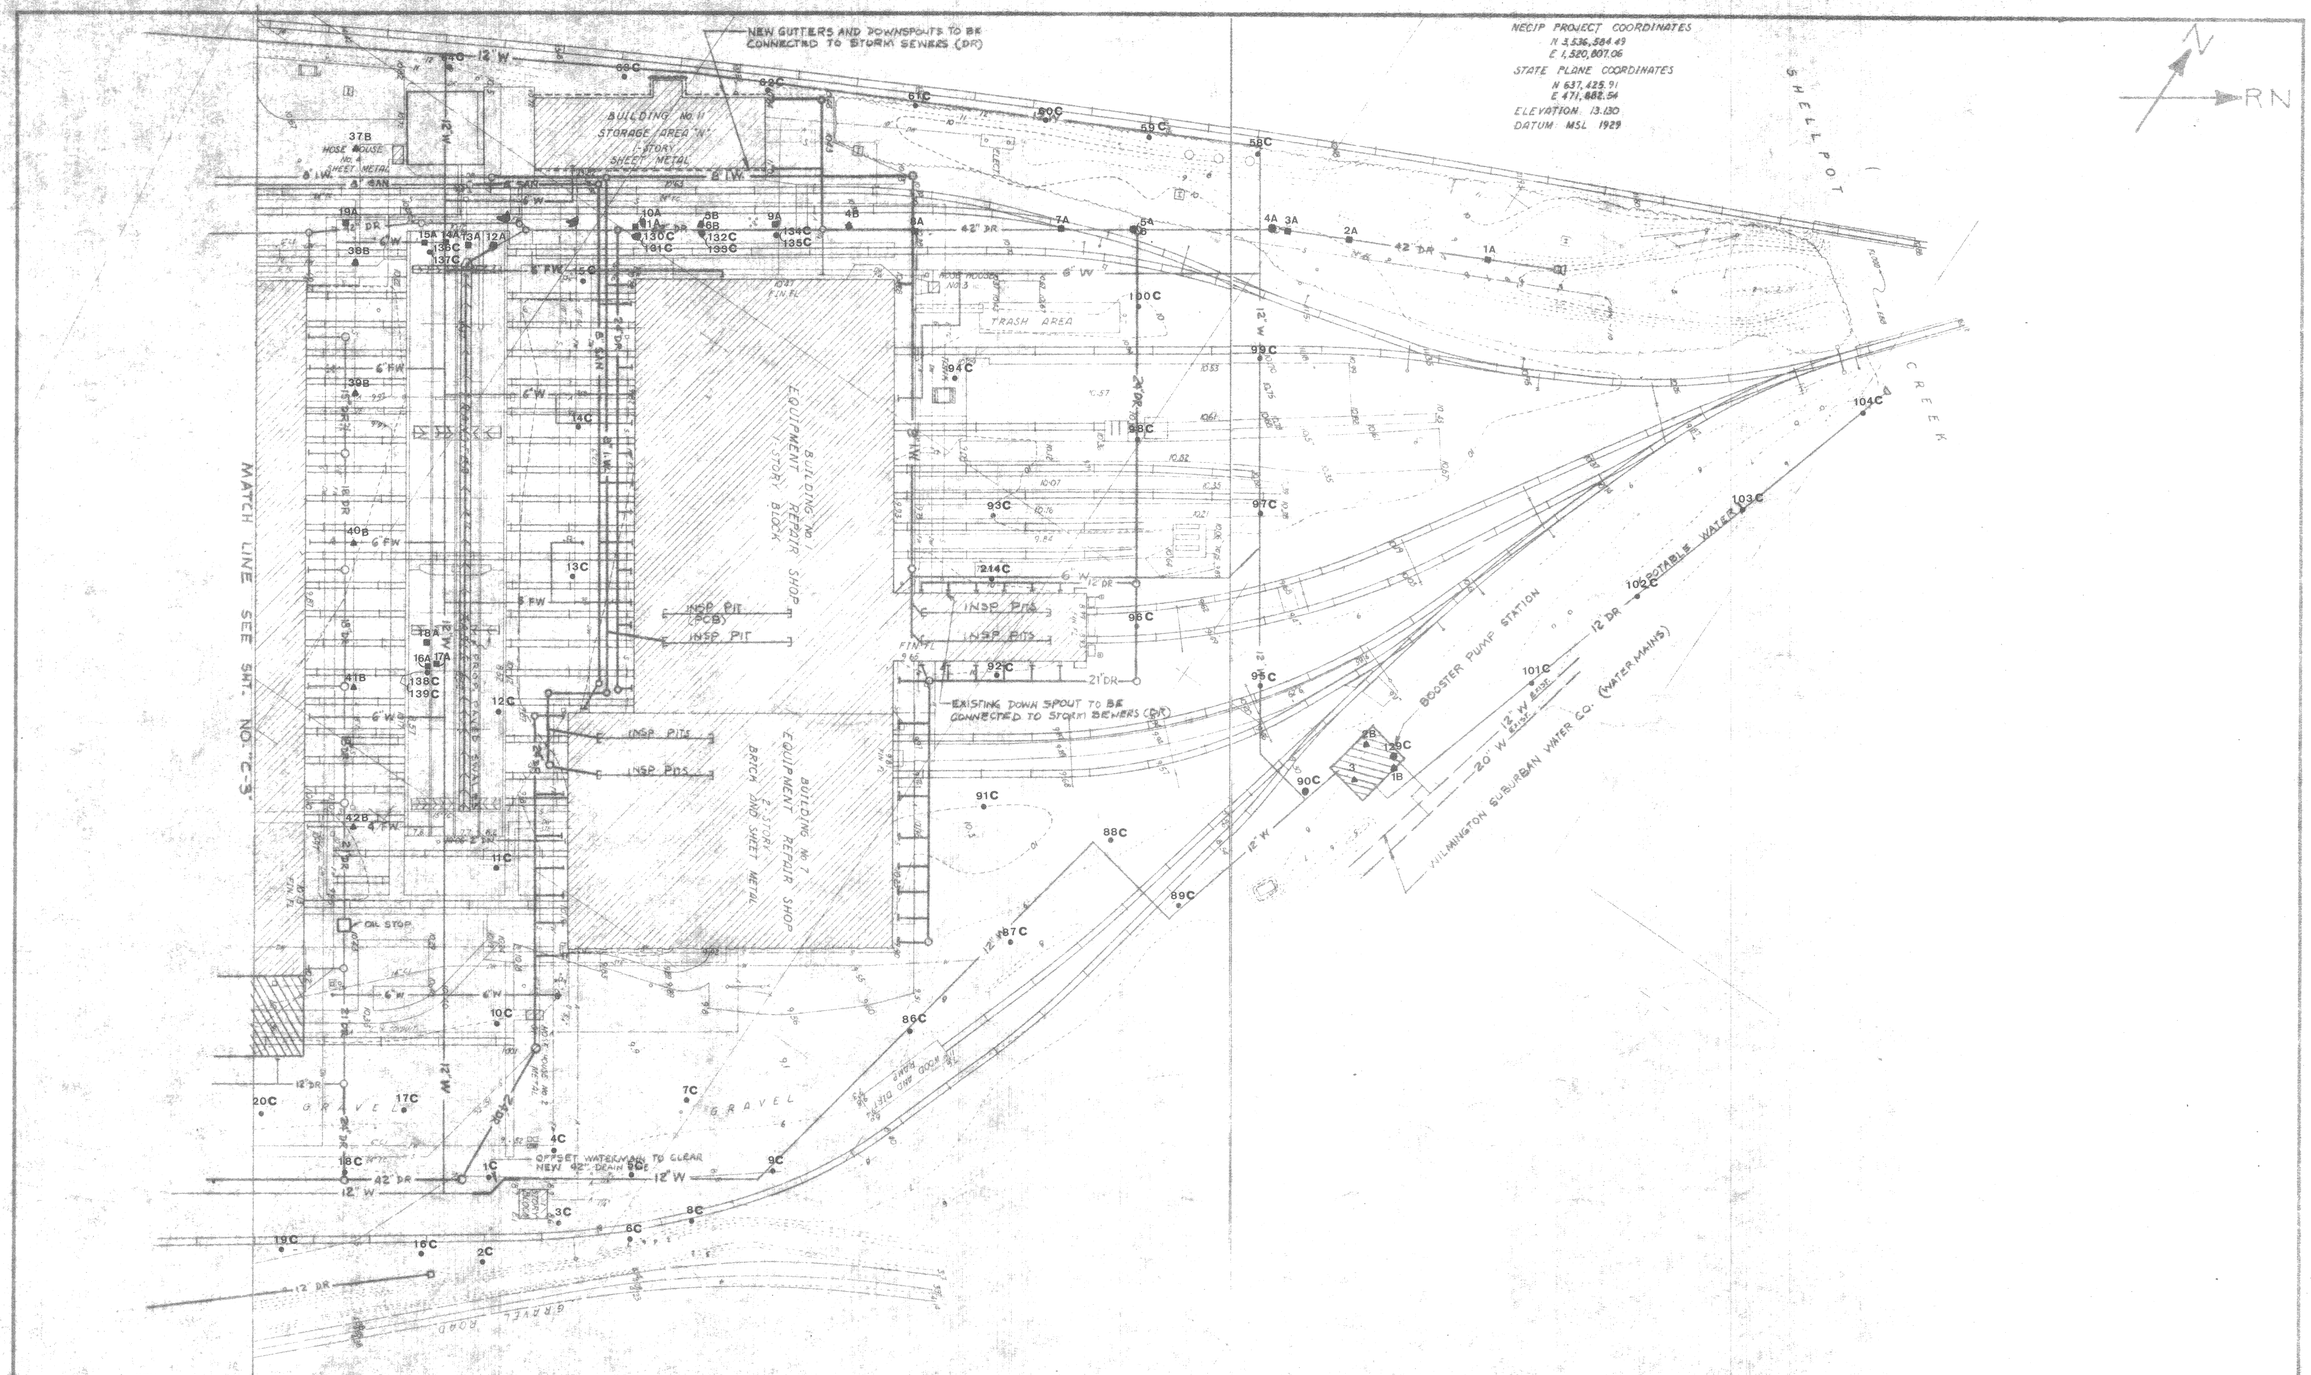

KEY

■XXA	Samples collected 4 NOV. 1983
◆XXB	Samples collected 14 N V. 1983
●XXC	Samples collected 1 DEC. 1983 - 9 JAN. 1984

NUMBER	DESCRIPTION	DATE	BY	REV.	DESCRIPTION
	REFERENCE DRAWINGS				REVISIONS

DESIGNED W H S
DRAWN W. STEWART
CHECKED C J T 6-15-83
IN CHARGE
DATE 6-10-83

SEAL

NORTHEAST CORRIDOR IMPROVEMENT PROJECT
FEDERAL RAILROAD ADMINISTRATION, DEPARTMENT OF TRANSPORTATION

OFFICE OF THE CHIEF ENGINEER
NATIONAL RAILROAD PASSENGER CORP.
WASHINGTON, D.C.

SUBMITTED

MGR. ARCH. DESIGN
DIR. FAC. ENG. DESIGN
SR. DIR. ENG. DESIGN
APPROVED
DEPUTY CHIEF ENGR.

WILMINGTON SERVICE FACILITY
MASTER PIPING PLAN
STORM, SANITARY, INDUSTRIAL WASTE AND WATER

NECIP DOCUMENT CODE

SCALE 1" = 50'
DRAWING NO. 35-1434
REV.
SHEET NO. C-4

DCP FORM 133 R1 3/1/78