ANALYZE FOR SAFETY, ECOLOGY, AND MINIMUM ESSENTIAL DESIGN

NOTE:

THE PURPOSE OF THIS PLAN IS TO DEPICT SITE GRADING OF STARTING BERMS, WHICH SHALL BE CONSTRUCTED PRIOR TO PLACEMENT OF FLYASH WITHIN THE LIMIT OF CELL 09.

LEGEND:

66	EXISTING CONTOUR
66	PROPOSED CONTOUR
66X5	EXISTING SPOT GRADE
×11	PROPOSED SPOT ELEVATION
	TREELINE
	BENCHMARK/MONUMENT
W	MONITORING WELL
	UTILITY POLE

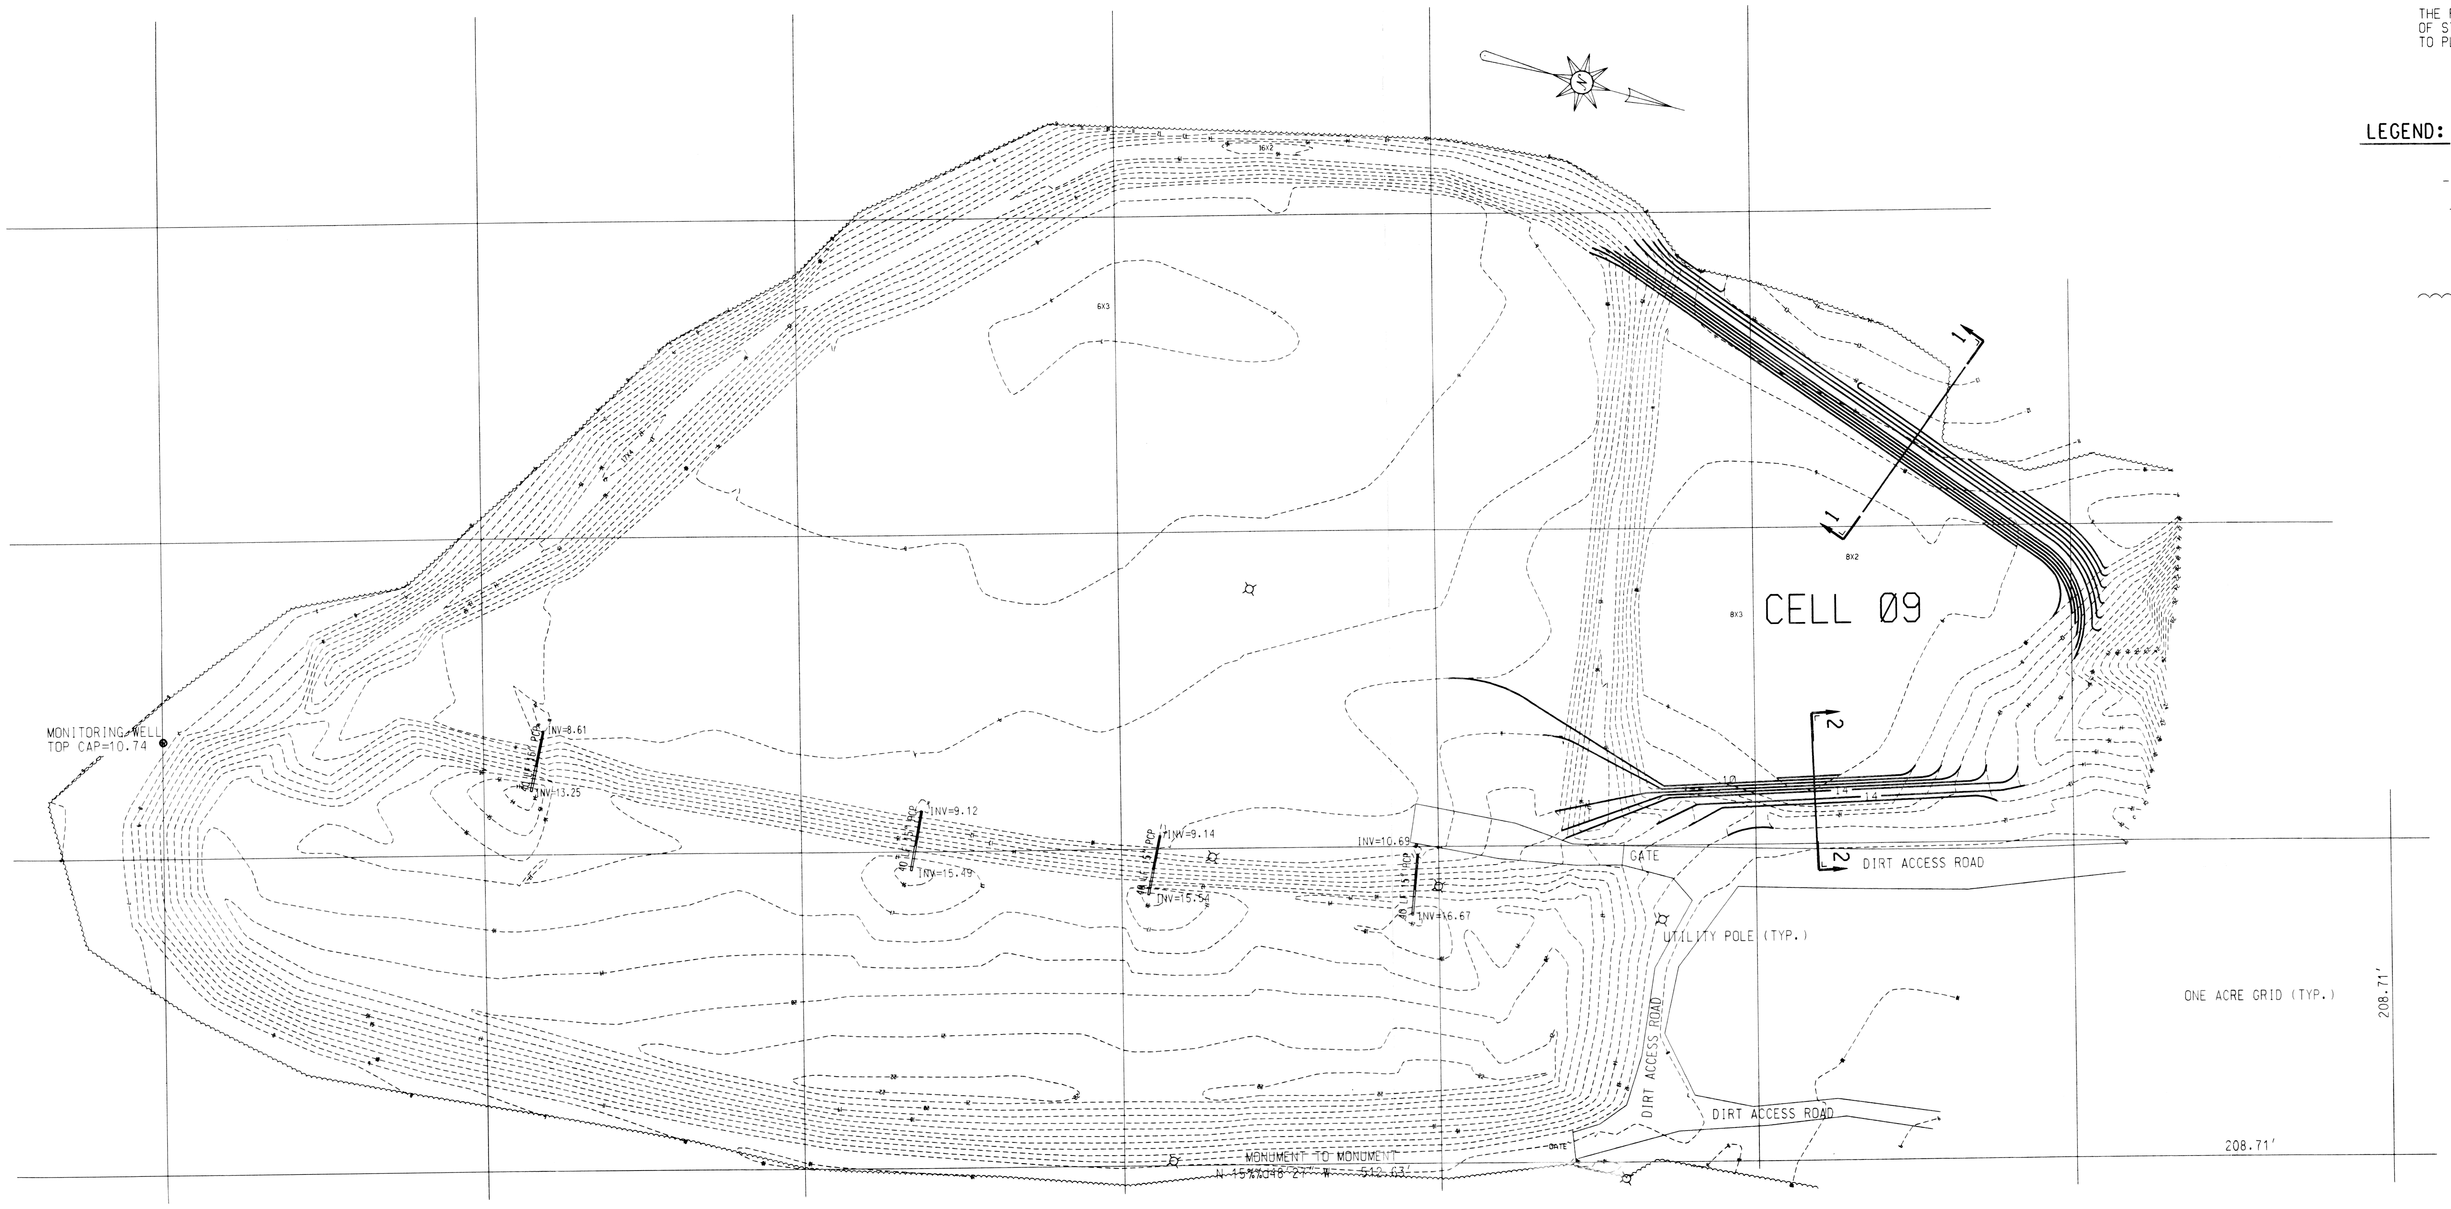

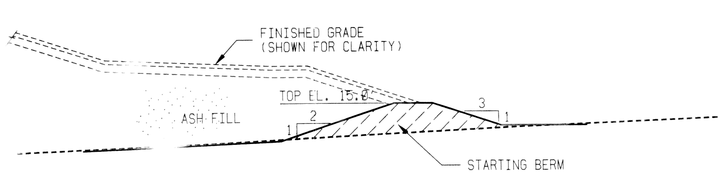

SECTION 1-1
N.T.S.

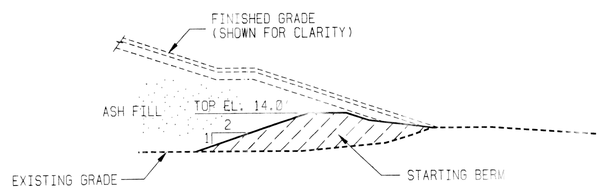

SECTION 2-2
N.T.S.

W1567128 | LAST Ø REV

M/F	BLDG	PROJ	DA	TYPE		LAST
		8148		42	W1567128	Ø REV

SEAFORD PLANT
ASH LANDFILL
RENEWAL APPLICATION
SITE PREP - GRADING PLAN
CIVIL

PROJ	NO	REVISION	RVSD	CHKD	APPD	DATE
8148	Ø	ISSUED FOR PERMIT	DVN	JSF	JLG	9/26/03

STANDARDS

REFERENCE DRAWINGS
2003LANDFILL SURVEY

THIS DRAWING HAS BEEN FURNISHED BY E.I. DU PONT DE NEMOURS & CO. THE INFORMATION AND KNOW-HOW THEREON MAY NOT BE USED NOR THE DRAWING REPRODUCED WITHOUT THE WRITTEN PERMISSION OF DU PONT. ALL REPRODUCTIONS IN WHOLE OR IN PART, INCLUDING VENDOR'S SHOP DRAWINGS, SHALL BEAR OR REFER TO THIS STAMP.

INTERGRAPH COMPUTER DRAWING PLOTTED

		DATE
PROJECT	478148	
SCALE	1" = 50'-Ø"	
DRAWN	D. NGUYEN	9/02/03
CHECKED	J.S.FANNON	9/02/03
APPROVED- DESIGN RELEASE	J.L.GUGLIELMETTI	9/02/03
APPROVED- CONSTR. RELEASE		

E.I.DU PONT DE NEMOURS & CO.,INC.
WILMINGTON, DELAWARE
ENGINEERING DEPARTMENT

W1567128

D. NGUYEN 9/02/03