➡ ANALYZE FOR SAFETY, ECOLOGY, AND MINIMUM ESSENTIAL DESIGN ⬅

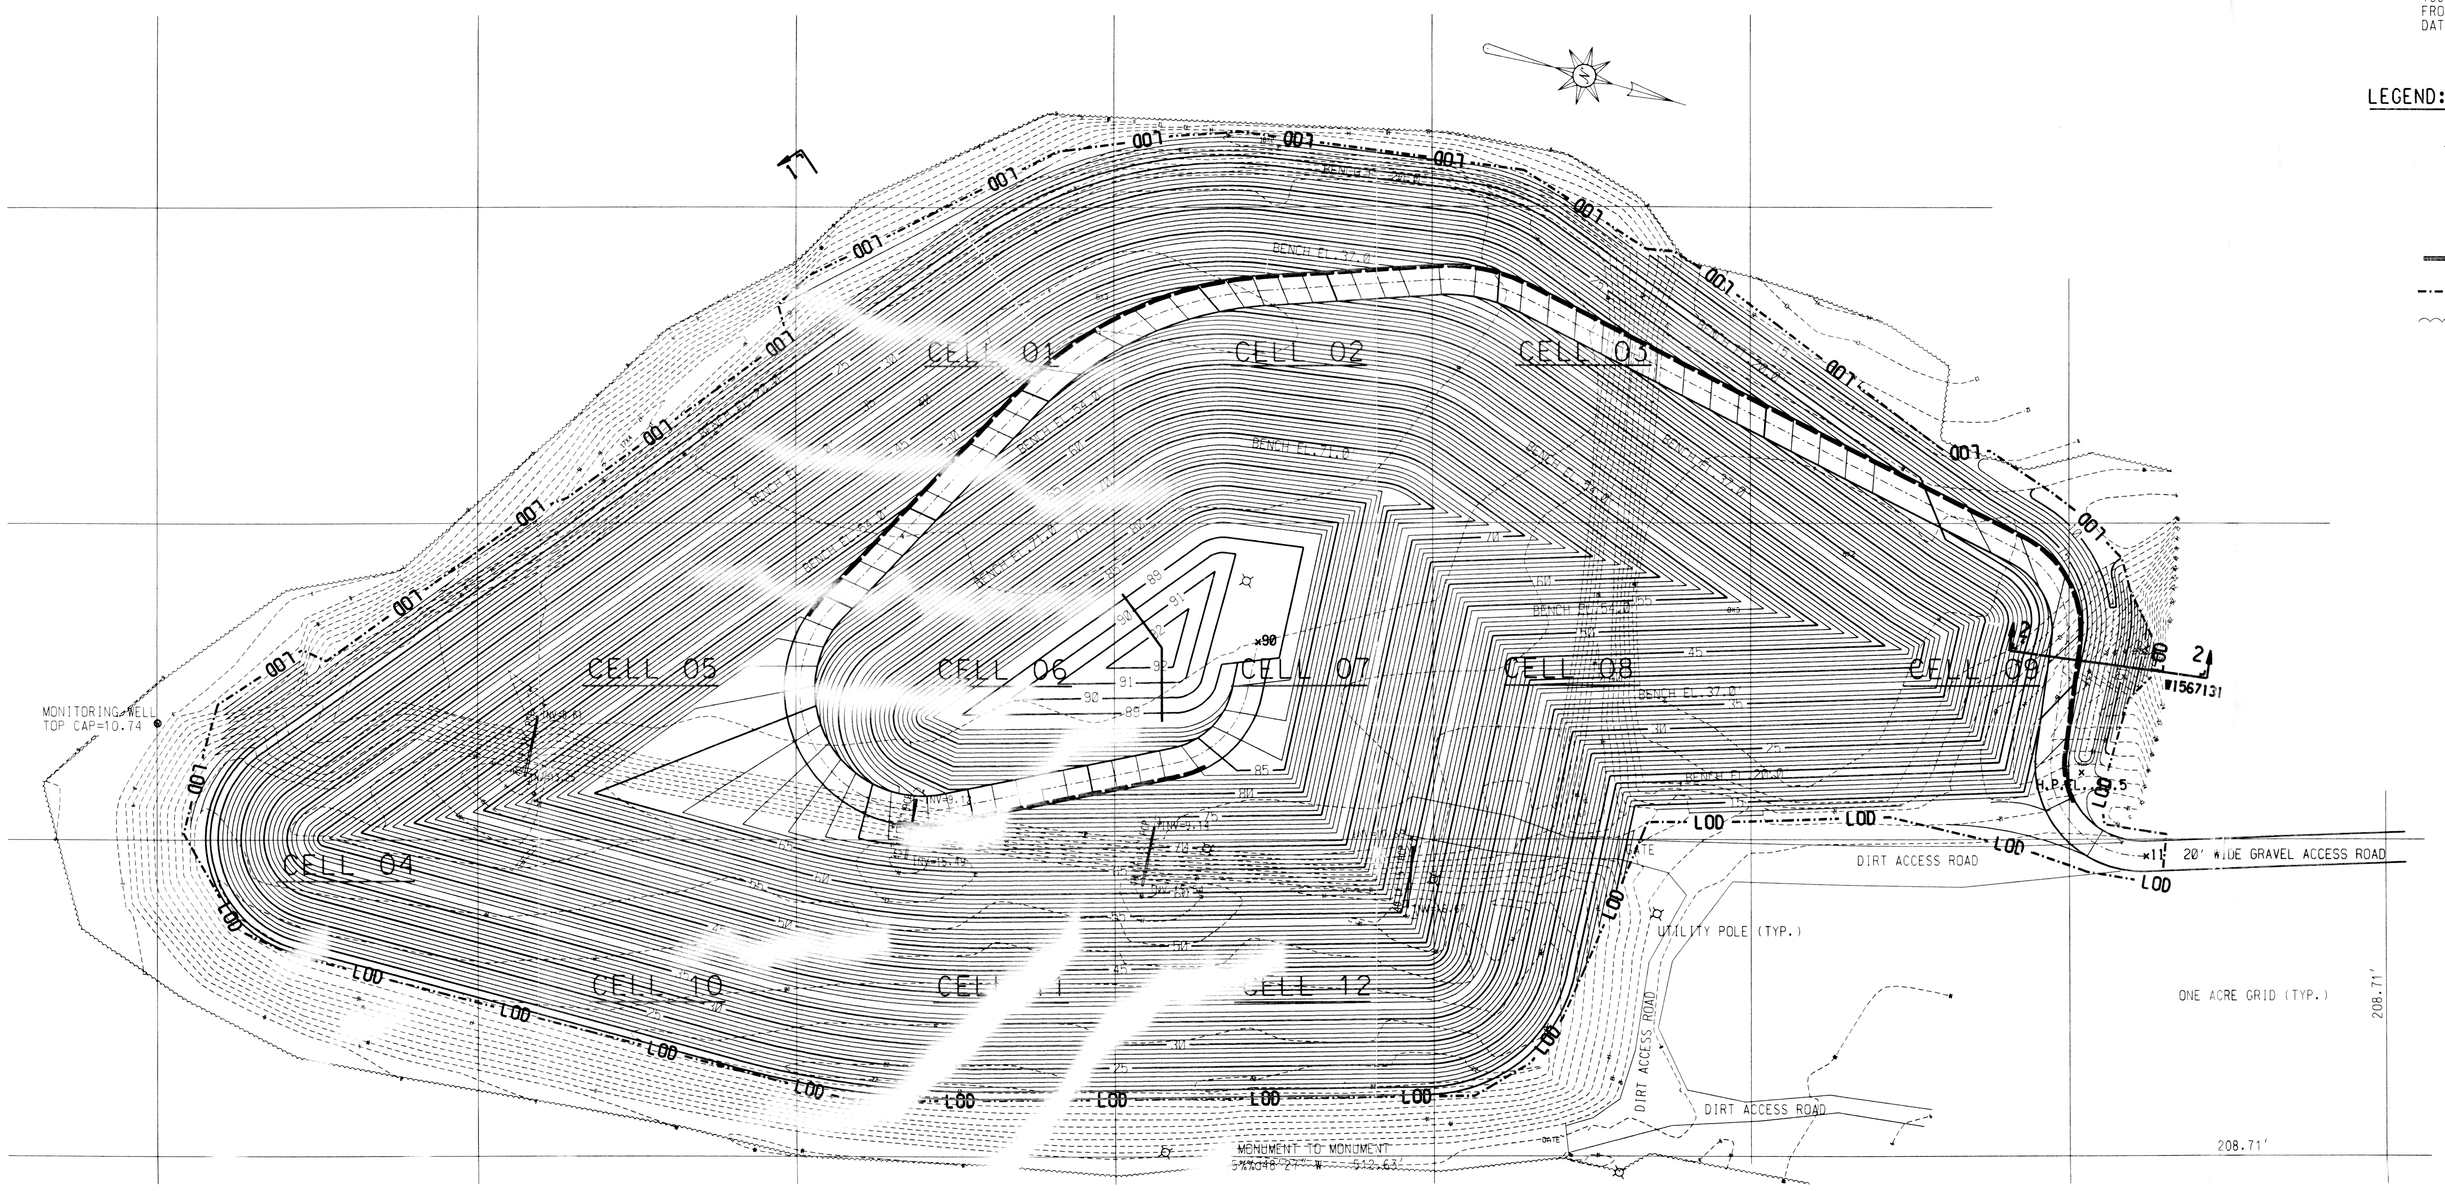

NOTES:

100 - YEAR FLOOD PLAIN (ELEVATION 5)
FROM FIRM MAP 10005 C0250 F
DATED JUNE 16,1995

LEGEND:

66	EXISTING CONTOUR
66	PROPOSED CONTOUR
66X5	EXISTING SPOT GRADE
×11	PROPOSED SPOT ELEVATION
	CONCRETE BARRIER
LOD	LIMIT OF DISTURBANCE
	TREELINE
	BENCHMARK/MONUMENT
W	MONITORING WELL
	UTILITY POLE

W1567129 | LAST 0 REV

NOT FOR CONSTRUCTION

M/F	BLDG	PROJ	DA	TYPE		LAST
		8148		42	W1567129	0 REV

SEAFORD PLANT
ASH LANDFILL
RENEWAL APPLICATION
CONCEPTUAL CLOSURE PLAN
CIVIL

PROJ NO	REVISION	RVSD	CHKD	APPD	DATE
8148 0	ISSUED FOR PERMIT	DVN	JSF	JLG	9/26/03

STANDARDS

REFERENCE DRAWINGS
2003 LANDFILL SURVEY

THIS DRAWING HAS BEEN FURNISHED BY E.I. DU PONT DE NEMOURS & CO. THE INFORMATION AND KNOW-HOW THEREON MAY NOT BE USED NOR THE DRAWING REPRODUCED WITHOUT THE WRITTEN PERMISSION OF DU PONT. ALL REPRODUCTIONS IN WHOLE OR IN PART, INCLUDING VENDOR'S SHOP DRAWINGS, SHALL BEAR OR REFER TO THIS STAMP.

INTERGRAPH COMPUTER DRAWING PLOTTED

PROJECT	478148	
SCALE	1" = 50'-0"	DATE
DRAWN	D. NGUYEN	9/02/03
CHECKED	J.S. FANNON	9/02/03
APPROVED- DESIGN RELEASE	J.J. GUGLIELMETTI	9/02/03
APPROVED- CONSTR. RELEASE		

E.I.DU PONT DE NEMOURS & CO.,INC.
WILMINGTON, DELAWARE
ENGINEERING DEPARTMENT

W1567129