LEGEND

MACRO-3 — MACROINVERTEBRATE (HESTER-DENDY AND D-FRAME NET) SAMPLING STATIONS

ES-3 — ELECTRO SHOCK RUN #3

TN 5 — TRAPNET STATIONS

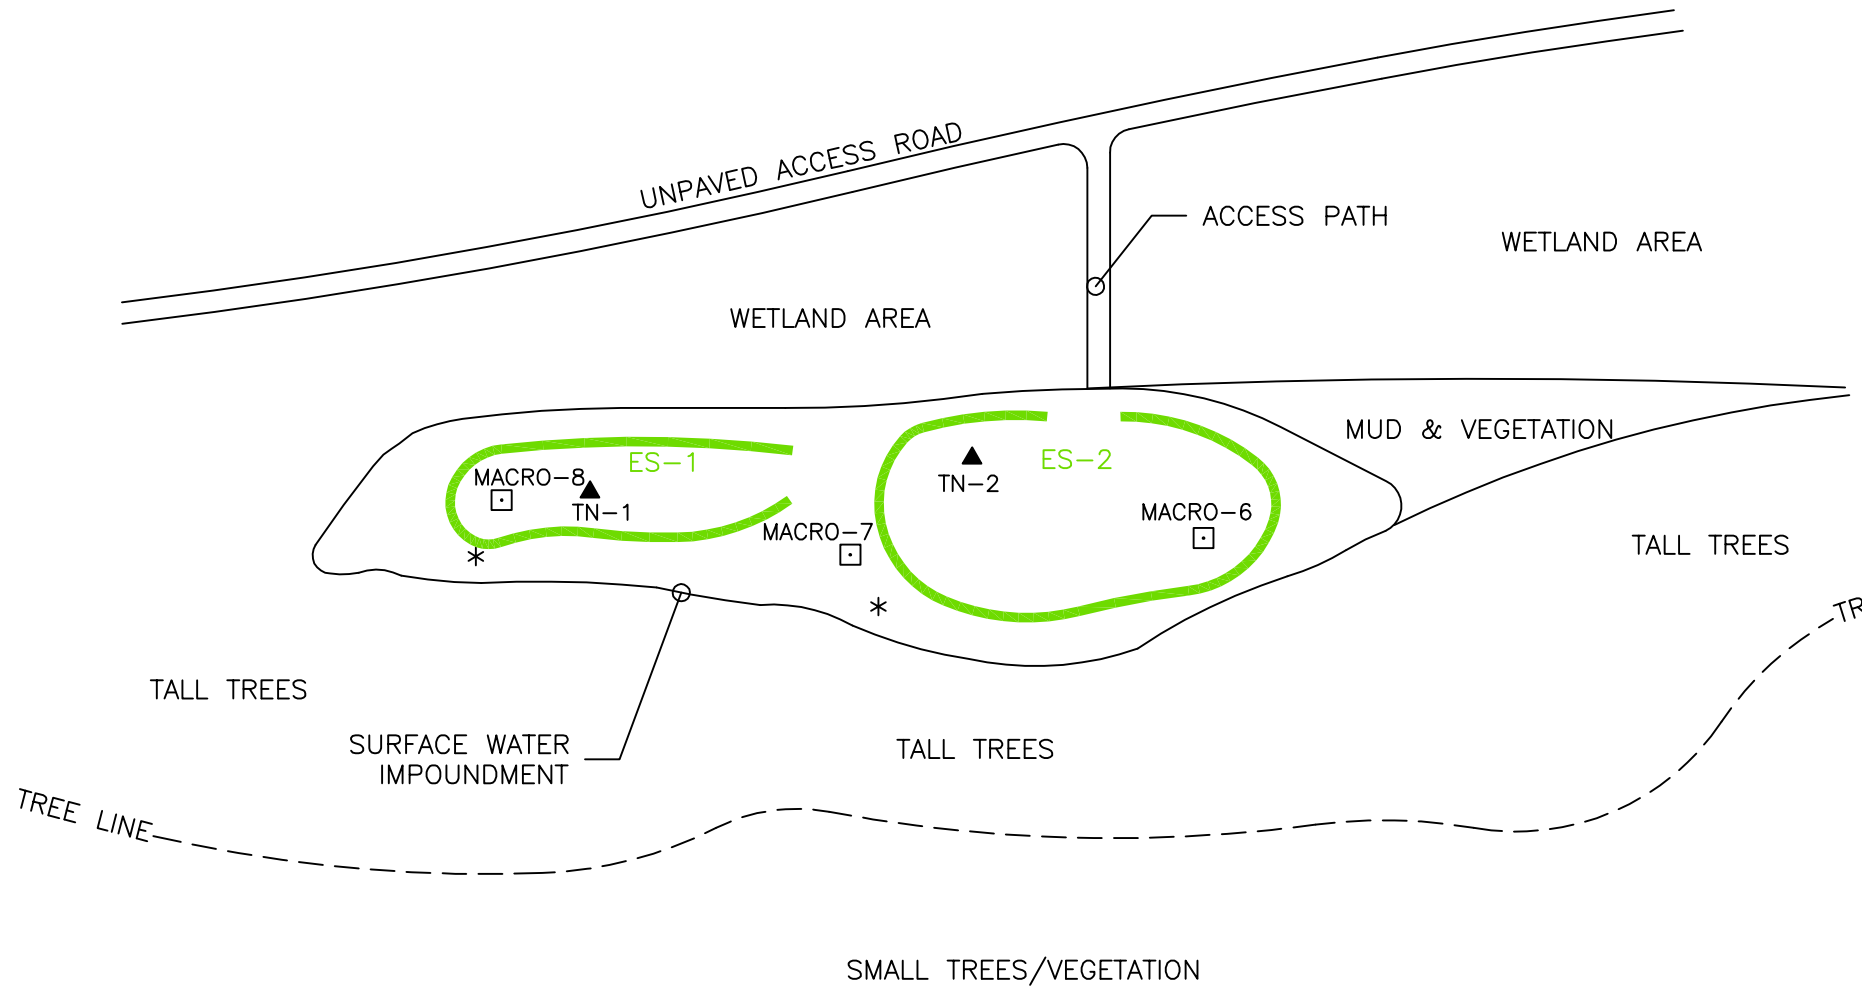

NOTE

AFTER PHASE II REMEDIAL INVESTIGATION AND FOCUSED FEASIBILITY STUDY WORK PLAN, AMTRAK FORMER FUELING FACILITY, PREPARED BY IT CORPORATION, DECEMBER 2001

N

NOT TO SCALE

REFERENCE: IT CORPORATION; PROJECT:01303-0177; TITLE:FORMER FUELING FACILITY AMTRAK WILMINGTON SHOPS; FIGURE 7-3; DRAWINGNAME:0177-009; DATE:10/25/01

SECOR
102 PICKERING WAY, SUITE 200
EXTON, PENNSYLVANIA
PHONE: (484) 875-3075/875-9286 (FAX)

FOR: AMTRAK FORMER FUELING FACILITY
VANDEVER AVENUE
WILMINGTON, DELAWARE

ECOLOGICAL SAMPLING LOCATIONS - CONNECTIVE ENERGY REFERENCE IMPOUNDMENT

FIGURE: **11-3**

JOB NUMBER:	DRAWN BY:	CHECKED BY:	APPROVED BY:	DATE:
62OT.01057	KEF	SM		04/30/200

FILEPATH: PHASE II RI REPORT - 2007

62OT-1057-11-3.DWG

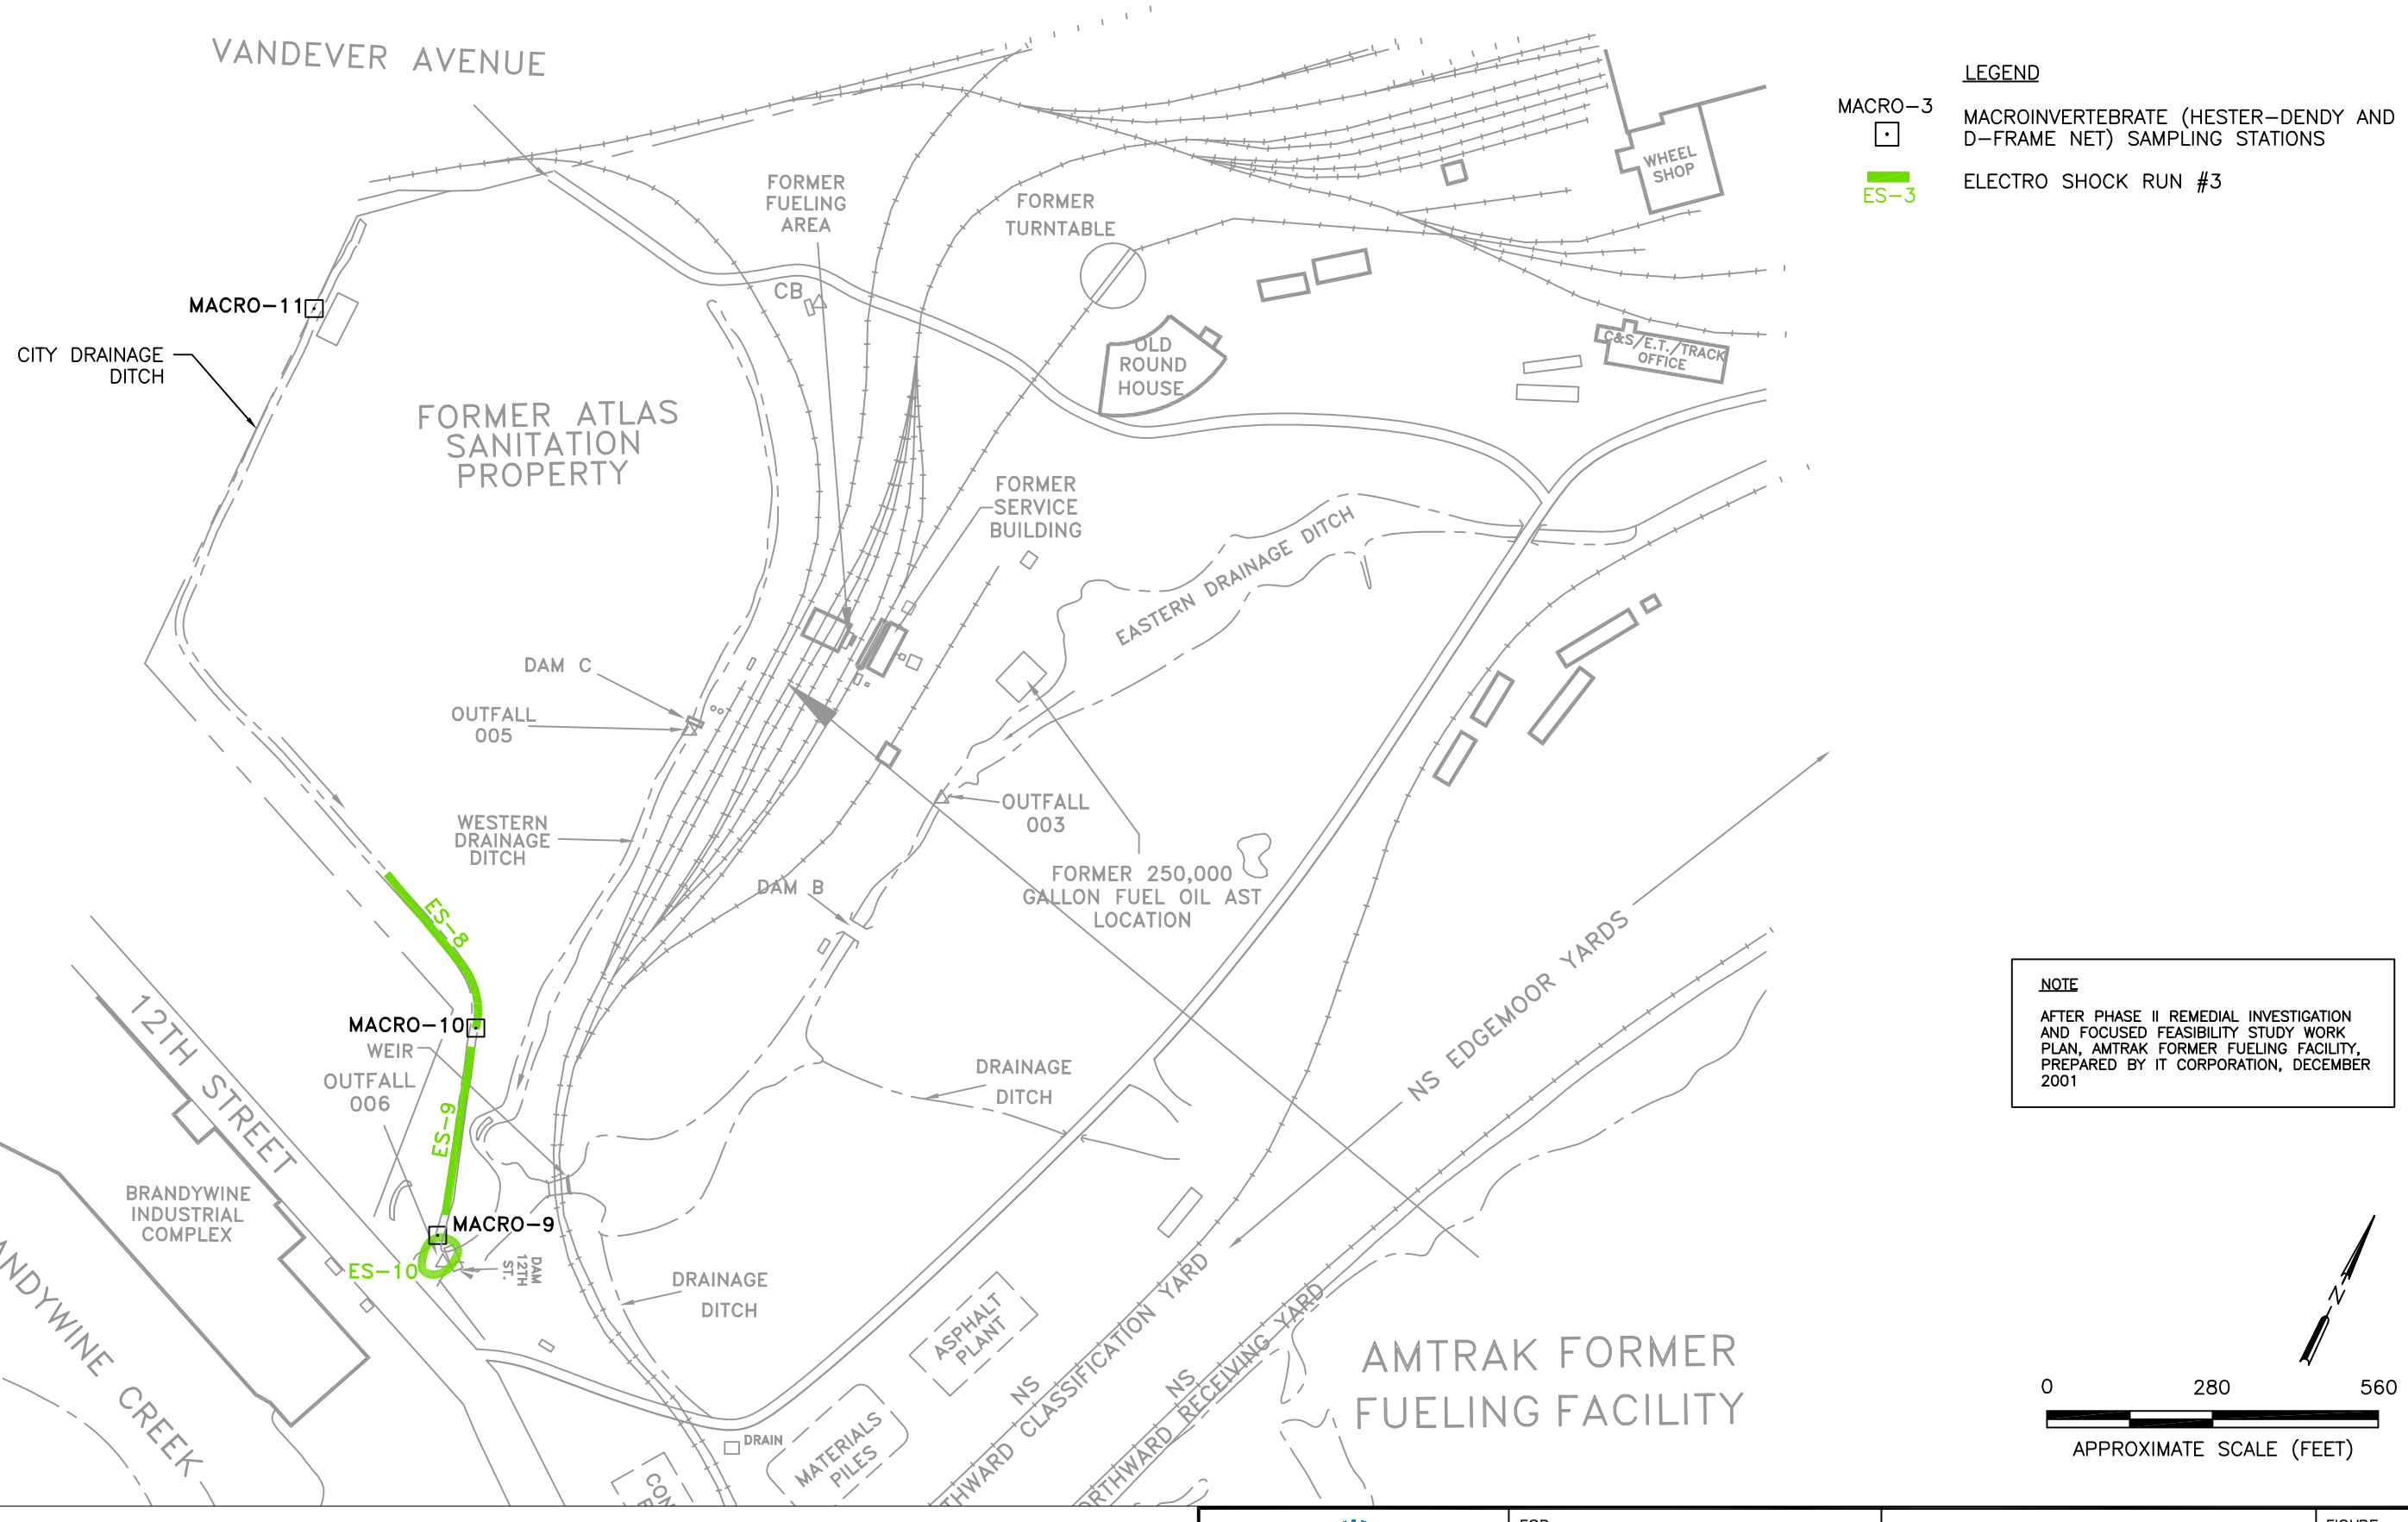

REFERENCE: IT CORPORATION; PROJECT:01303-0177; TITLE:OFF-SITE DRAINAGE DITCH SEDIMENT SAMPLING LOCATIONS; FIGURE 6-1; DRAWINGNAME:0177-007; DATE:10-24-01

SECOR
102 PICKERING WAY, SUITE 200
EXTON, PENNSYLVANIA
PHONE: (484) 875-3075/875-9286 (FAX)

FOR:
AMTRAK FORMER FUELING FACILITY
VANDEVER AVENUE
WILMINGTON, DELAWARE

ECOLOGICAL SAMPLING LOCATIONS - CITY DITCH

FIGURE: **11-4**

JOB NUMBER:	DRAWN BY:	CHECKED BY:	APPROVED BY:	DATE:
62OT.01057	KEF	SB		04/30/2007

FILEPATH: PHASE II RI REPORT

62OT-1057-11-4.DWG

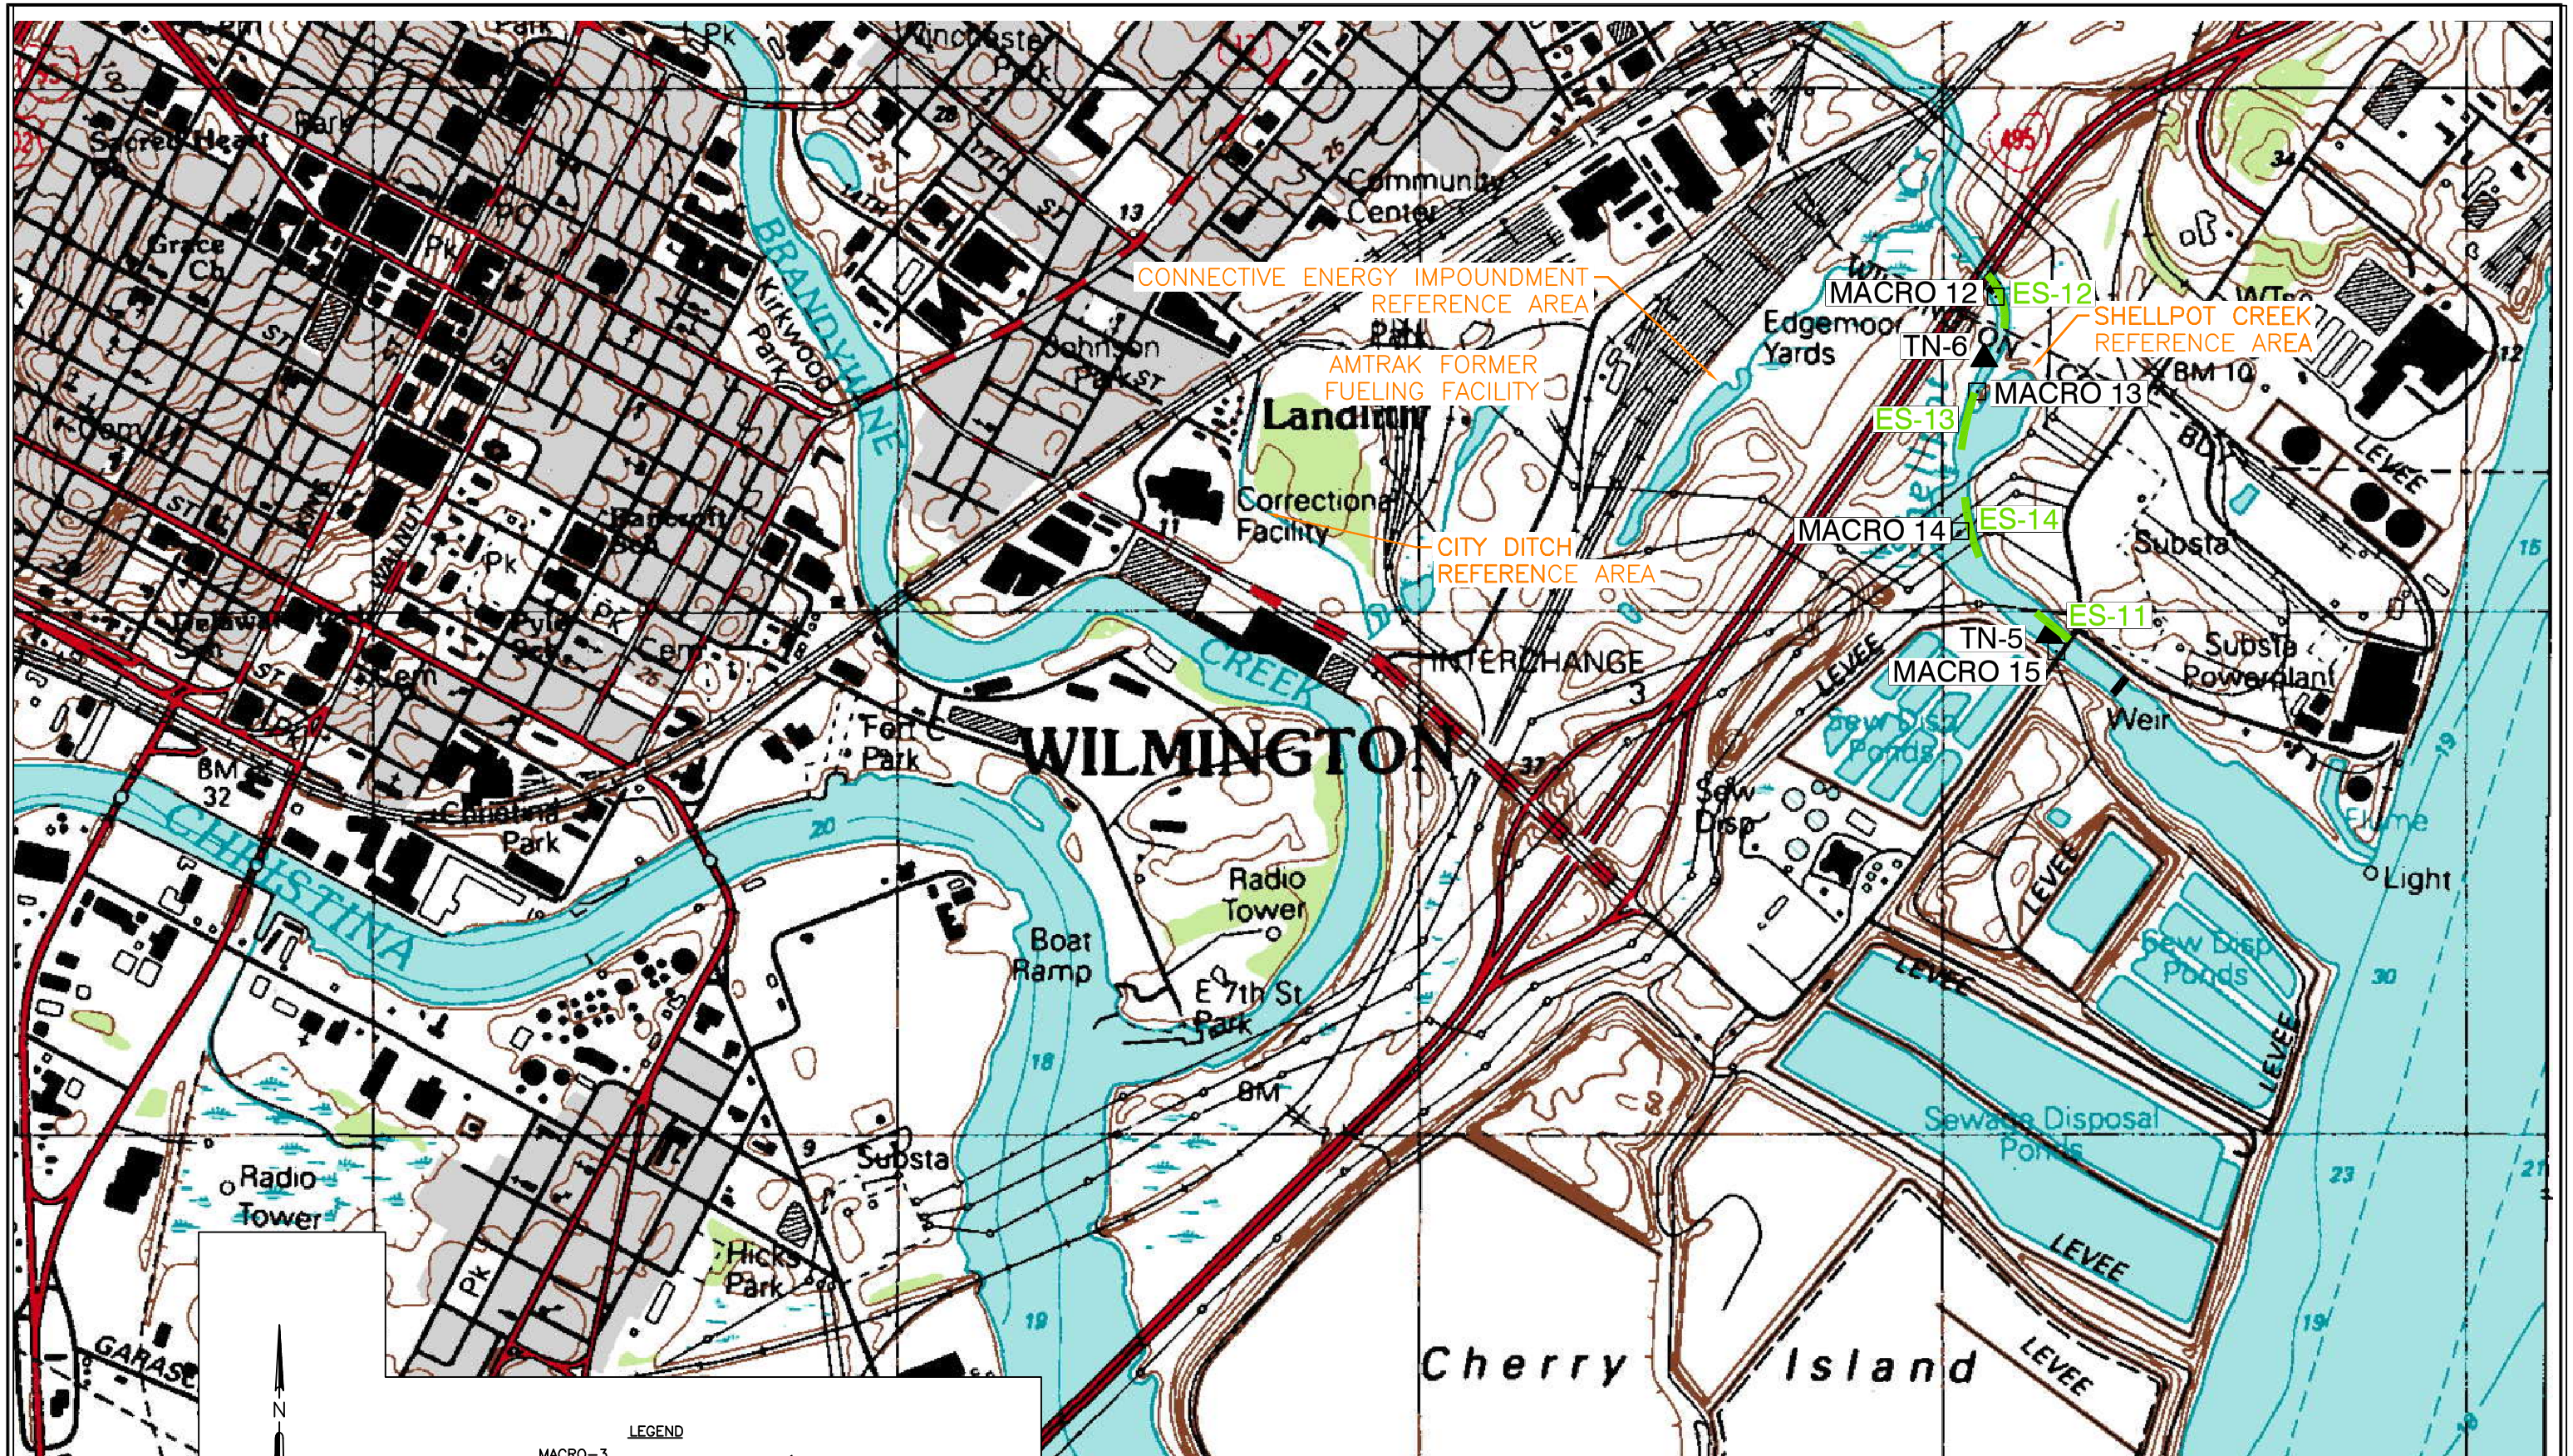

NOTE

AFTER PHASE II REMEDIAL INVESTIGATION AND FOCUSED FEASIBILITY STUDY WORK PLAN, AMTRAK FORMER FUELING FACILITY, PREPARED BY IT CORPORATION, DECEMBER 2001

SECOR
102 PICKERING WAY, SUITE 200
EXTON, PENNSYLVANIA
PHONE: (484) 875-3075/875-9286 (FAX)

FOR:
AMTRAK FORMER FUELING FACILITY
VANDEVER AVENUE
WILMINGTON, DELAWARE

ECOLOGICAL SAMPLING LOCATIONS - SHELLPOT CREEK

FIGURE: 11-5

JOB NUMBER:	DRAWN BY:	CHECKED BY:	APPROVED BY:	DATE:
62OT.01057	KEF	SB		04/30/2007

REFERENCE: IT CORPORATION; PROJECT:01303-0177; TITLE:PROPOSED ECOLOGICAL INVESTIGIATION REFERENCE LOCATIONS; FIGURE 7-1; DRAWINGNAME:13030177-D7; DATE:10/22/01

FILEPATH: PHASE II RI REPORT - 2007

62OT-1057-11-5.DWG

Legend

PCB Concentration in Soil Greater than 50 mg/kg

0 150 300 600 900 Feet

The color digital ortho-photo (1 ft resolution) present in this map was created September 1, 2005.

N

SECOR
102 PICKERING WAY, SUITE 200
EXTON, PENNSYLVANIA 19341
PHONE: (484) 875-3075/875-9286 (FAX)

FOR:
AMTRAK FOMER FUELING FACILITY
VANDEVER AVENUE
WILMINGTON, DE

General Areas with PCBs in Soils Greater than 50 mg/kg (approximate)

FIGURE: **13-1**

JOB NUMBER:	DRAWN BY:	CHECKED BY:	APPROVED BY:	DATE:
62OT.01057.04	MDK			3/15/07

Map Document: Amtrak_PCBgreaterthan50 (03/14/07 2:00 PM)

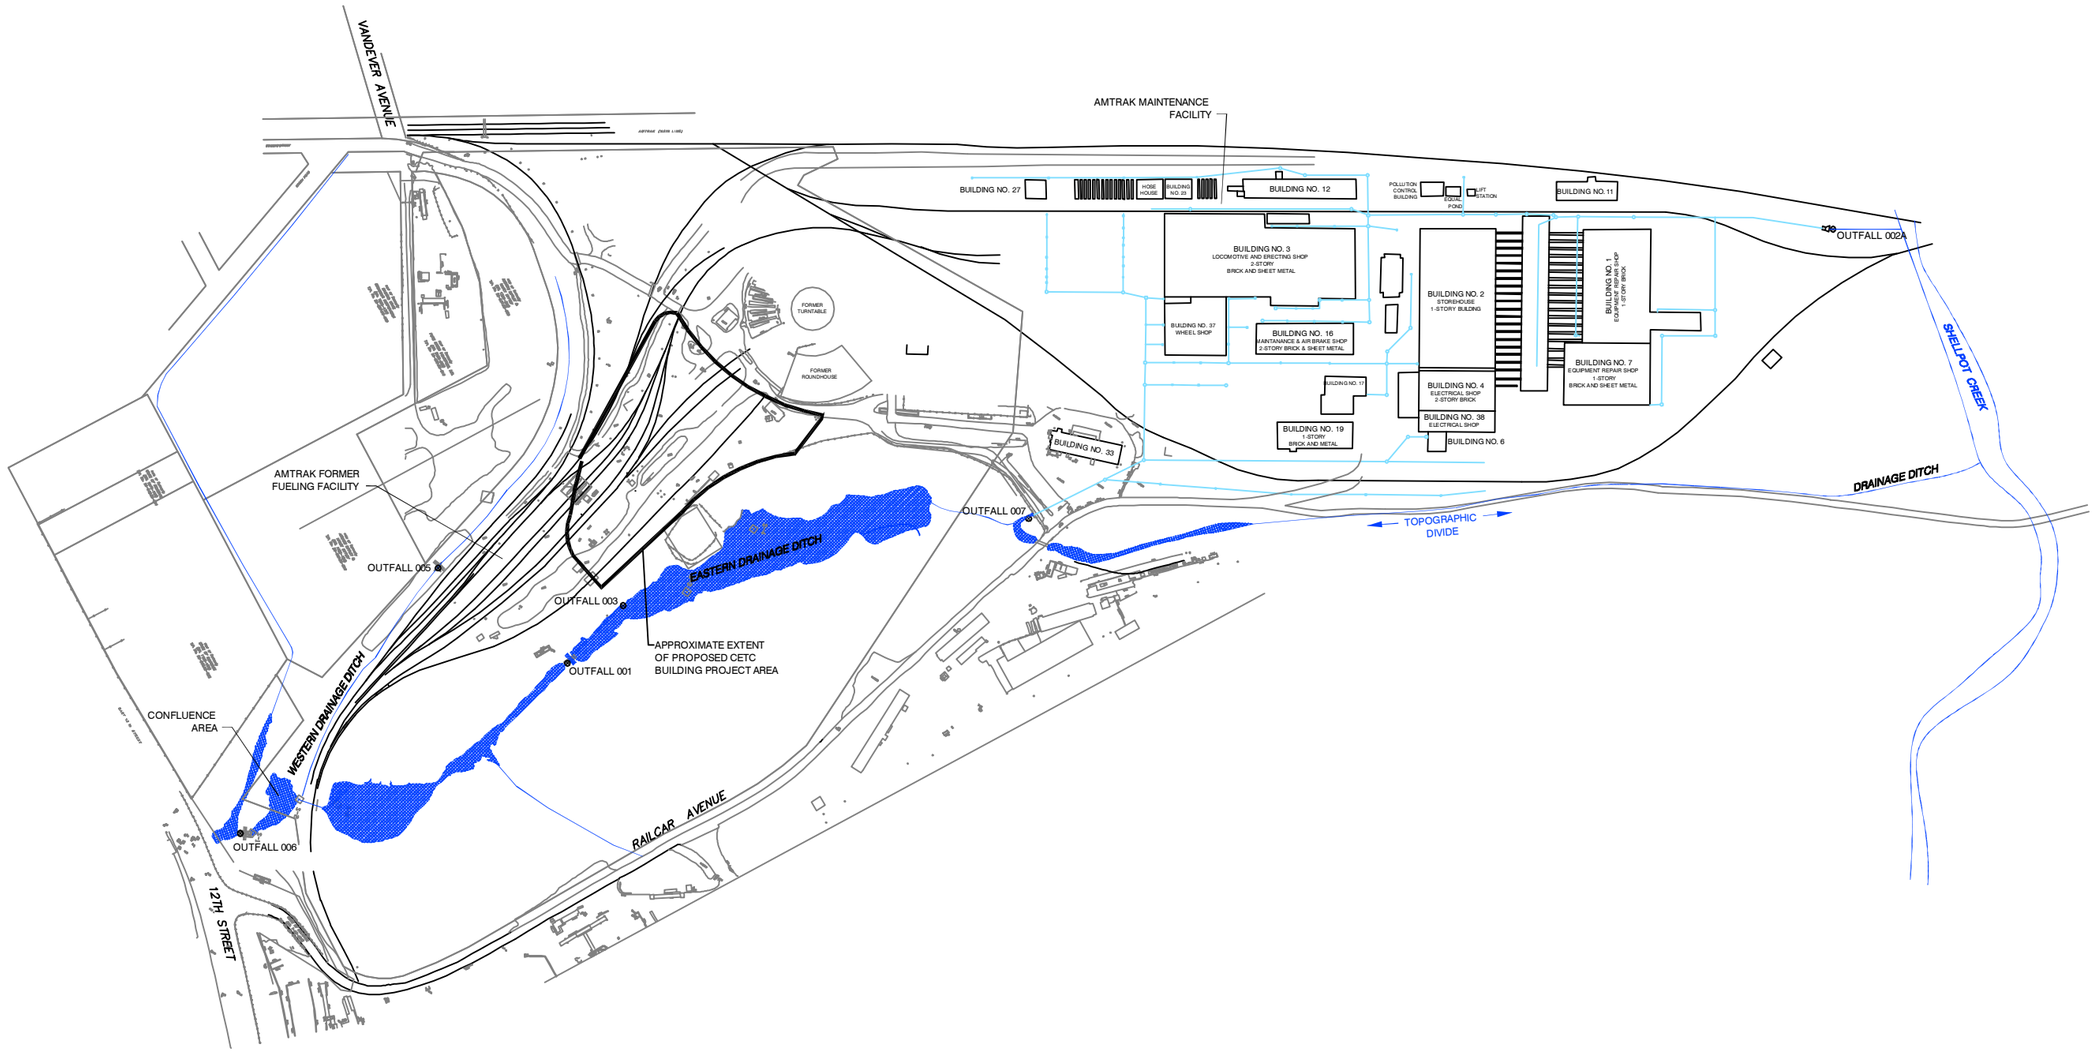

SECOR
102 PICKERING WAY, SUITE 200
EXTON, PENNSYLVANIA
PHONE: (484) 875-3075 FAX: (484) 875-9286

FOR:
AMTRAK WILMINGTON
MAINTENANCE YARD
VANDEVER AVENUE
WILMINGTON, DELAWARE

CETC BUILDING
PROJECT AREA

FIGURE:
13-2

JOB NUMBER:	DRAWN BY:	CHECKED BY:	APPROVED BY:	DATE:
	TFB	SB		04/12/2007

Legend

- Perimeter Channel (Run-on Control)
- New Drainage Channel
- Stabilize/Cap - Re-route Stormwater in an Existing Channel
- B05; A06; B04; A05; A04; A03
- Cap Bank Soils

0 150 300 600 900 Feet

The color digital ortho-photo (1 ft resolution) present in this map was created September 1, 2005.

N

SECOR
102 PICKERING WAY, SUITE 200
EXTON, PENNSYLVANIA 19341
PHONE: (484) 875-3075/875-9286 (FAX)

FOR:
AMTRAK FOMER FUELING FACILITY
VANDEVER AVENUE
WILMINGTON, DE

Conceptual Layout
Site Sediments - Alternative 1
1) Stabilize/Cap East Ditch and Cap Bank Soil Samples Over 50 mg/kg PCBs and Re-route East Ditch
2) Stabilize/Cap and Separate Stormwater in Other Site Ditches

FIGURE: 13-3

JOB NUMBER:	DRAWN BY:	CHECKED BY:	APPROVED BY:	DATE:
62OT.01057.04	MDK			3/15/07

Map Document: fig1_sitesed_alternative1 (03/15/07 12:00 PM)

Legend

- Perimeter Channel
- Excavate to Top and Restore Drainage Channel of Clay

0 150 300 600 900 Feet

The color digital ortho-photo (1 ft resolution) present in this map was created September 1, 2005.

N

SECOR
102 PICKERING WAY, SUITE 200
EXTON, PENNSYLVANIA 19341
PHONE: (484) 875-3075/875-9286 (FAX)

FOR:
AMTRAK FOMER FUELING FACILITY
VANDEVER AVENUE
WILMINGTON, DE

Conceptual Layout
Site Sediments - Alternative 2
Excavate All Site Sediments and Bank Soils Greater Than 50 mg/kg PCBs

FIGURE: 13-4

JOB NUMBER:	DRAWN BY:	CHECKED BY:	APPROVED BY:	DATE:
62OT.01057.04	MDK			3/15/07

Map Document: fig2_sitesed_alternative2 (03/15/07 1:30 PM)