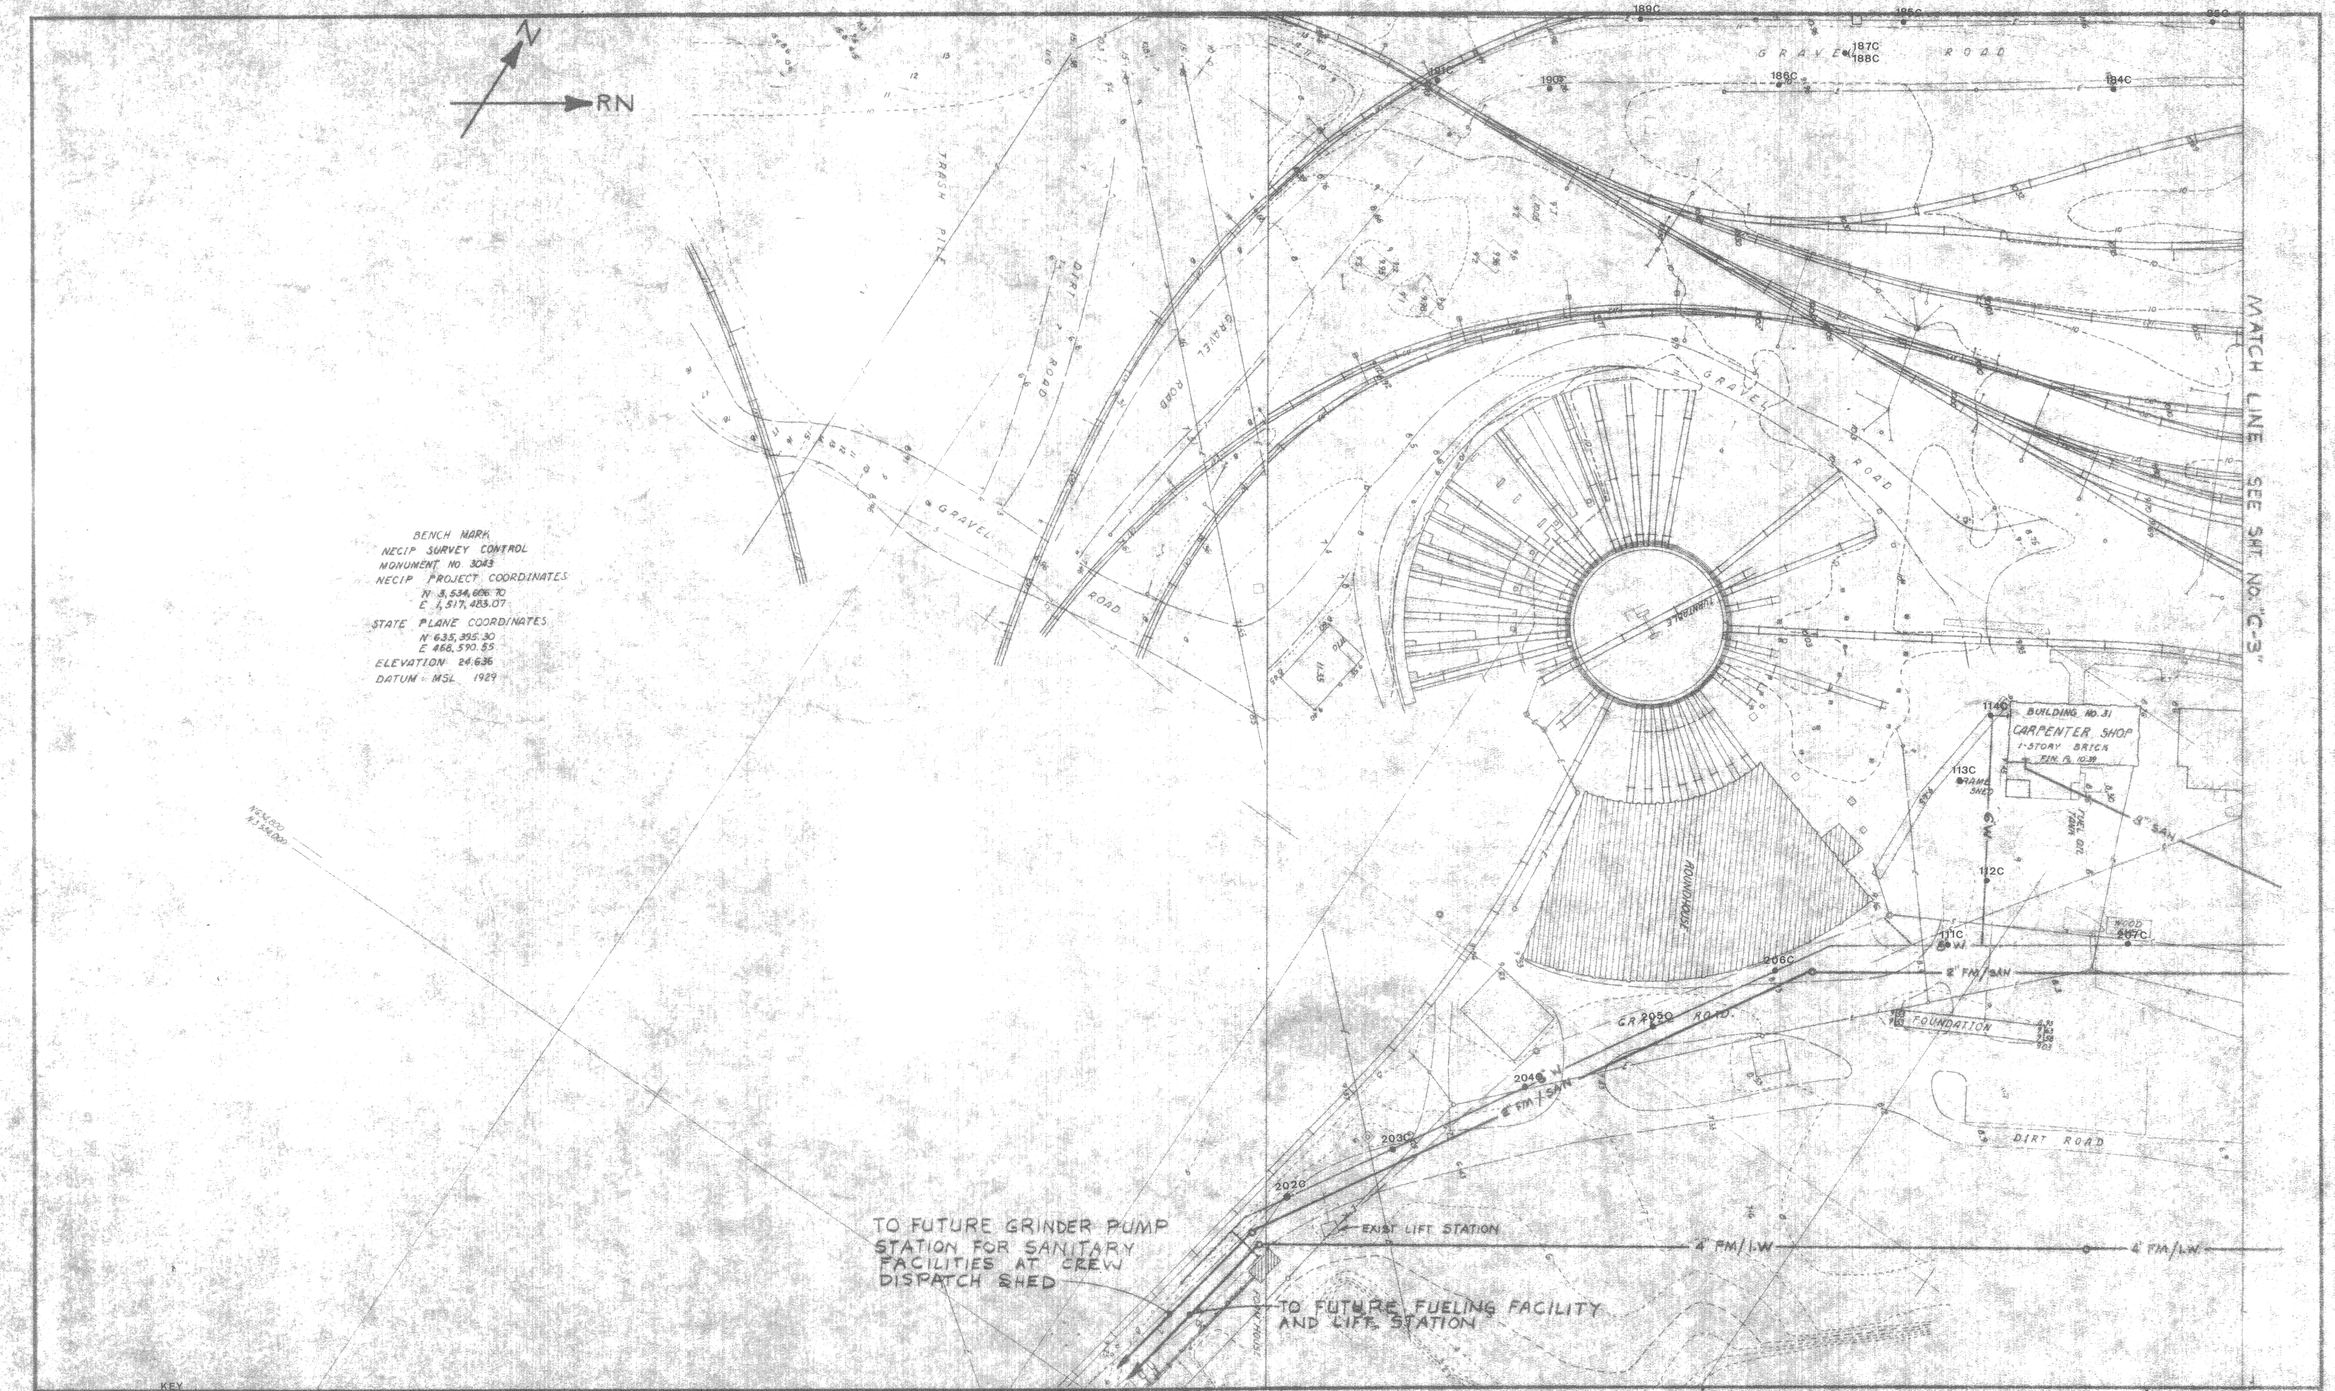

KEY

■XXA	Samples collected 4 NOV. 1983
▲XXB	Samples collected 14 NOV. 1983
●XXC	Samples collected 1 DEC 1983 - 9 JAN 1984

NUMBER	DESCRIPTION	DATE	BY	REV.	DESCRIPTION
		7/12/83	WS	2	ADDED NOTE TO FUT GRINDER PUMP STA. ADDED NOTE TO FUT FUELING & LIFT STAS.
		7/7/83	WS	1	ADDED 2" FM/SAN. LINE TO FUT GRINDER PUMP STA. ADDED 4" FM/I.W. LINE TO FUT. FUEL STA.

REFERENCE DRAWINGS — REVISIONS

DESIGNED W K S
DRAWN W. STEWART
CHECKED C.J.T. 6-15-83
IN CHARGE
DATE 6-13-83

SEAL

NORTHEAST CORRIDOR IMPROVEMENT PROJECT
FEDERAL RAILROAD ADMINISTRATION, DEPARTMENT OF TRANSPORTATION

OFFICE OF THE CHIEF ENGINEER
NATIONAL RAILROAD PASSENGER CORP.
WASHINGTON, D.C.

SUBMITTED

MGR. SUPR. DESIGN
DIV. FOR. CAR DESIGN
FOR INV. PLANT & EQUIP.
SR. RR. ENGR. DESIGN
APPROVED
DEPUTY CHIEF ENGR.

WILMINGTON SERVICE FACILITY
MASTER PIPING PLAN
STORM, SANITARY, INDUSTRIAL WASTE AND WATER

NECIP DOCUMENT CODE

SCALE	DRAWING NO.	REV.	SHEET NO.
1" = 50'	35-1434		C-2

DOT FORM 133 R1 3/1/78

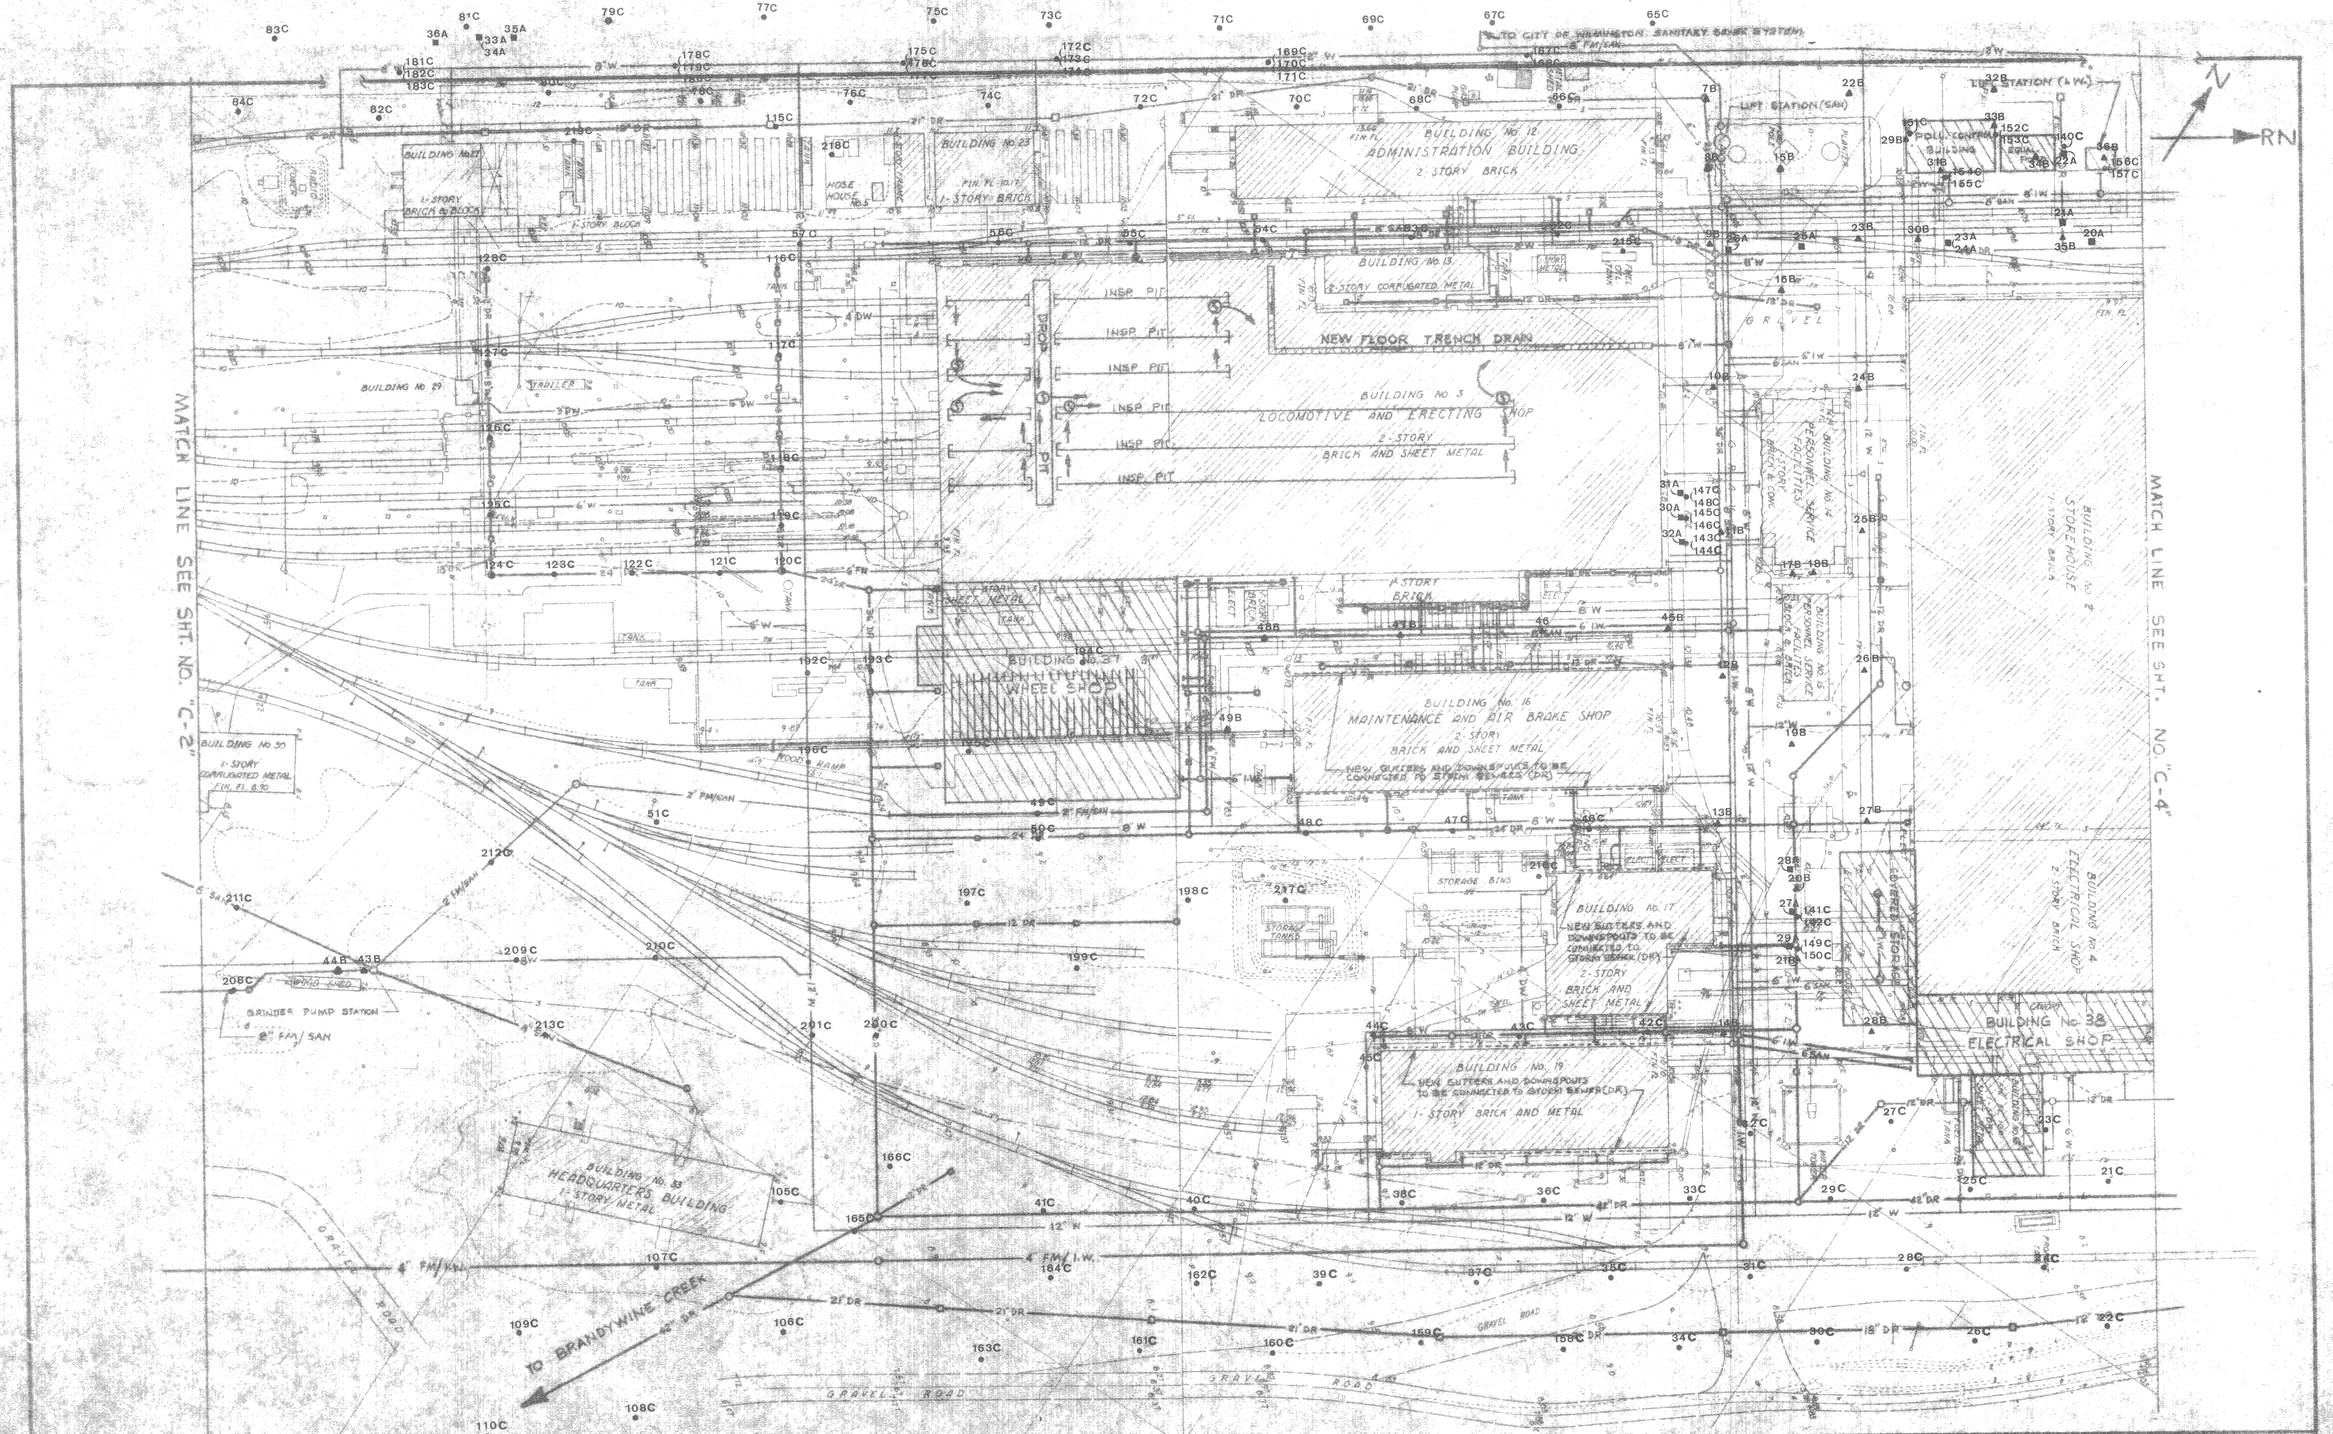

KEY

■XXA	Samples collected 4 NOV. 1983
▲XXB	Samples collected 14 NOV. 1983
●XXC	Samples collected 1 DEC. 1983 - 9 JAN. 1984

NUMBER	DESCRIPTION	DATE	BY	REV.	DESCRIPTION
		7/7/83	W.S.	1	EXTEND 8" I.W. SEWER, ADDED 4" F.M./I.W. TO PUT FUTURE STA. ADDED 2" F.M./SAN. TO PUT GRINDER PUMP STA.

REFERENCE DRAWINGS

REVISIONS

DESIGNED W H S
DRAWN W. STEWART
CHECKED C J T 6-15-83
IN CHARGE
DATE 6-10-83

SEAL

NORTHEAST CORRIDOR IMPROVEMENT PROJECT
FEDERAL RAILROAD ADMINISTRATION, DEPARTMENT OF TRANSPORTATION

OFFICE OF THE CHIEF ENGINEER
NATIONAL RAILROAD PASSENGER CORP.
WASHINGTON, D.C.

SUBMITTED

NAT. ARCH. DESIGN - PHILADELPHIA
DIV. ENG. DIVISION
SR. DIR. ENGR. DESIGN
APPROVED
DEPUTY CHIEF ENGR.

WILMINGTON SERVICE FACILITY
MASTER PIPING PLAN
STORM, SANITARY, INDUSTRIAL WASTE AND WATER

NECIP DOCUMENT CODE

SCALE	DRAWING NO.	REV.	SHEET NO.
1" = 50'	35-1434		C-3