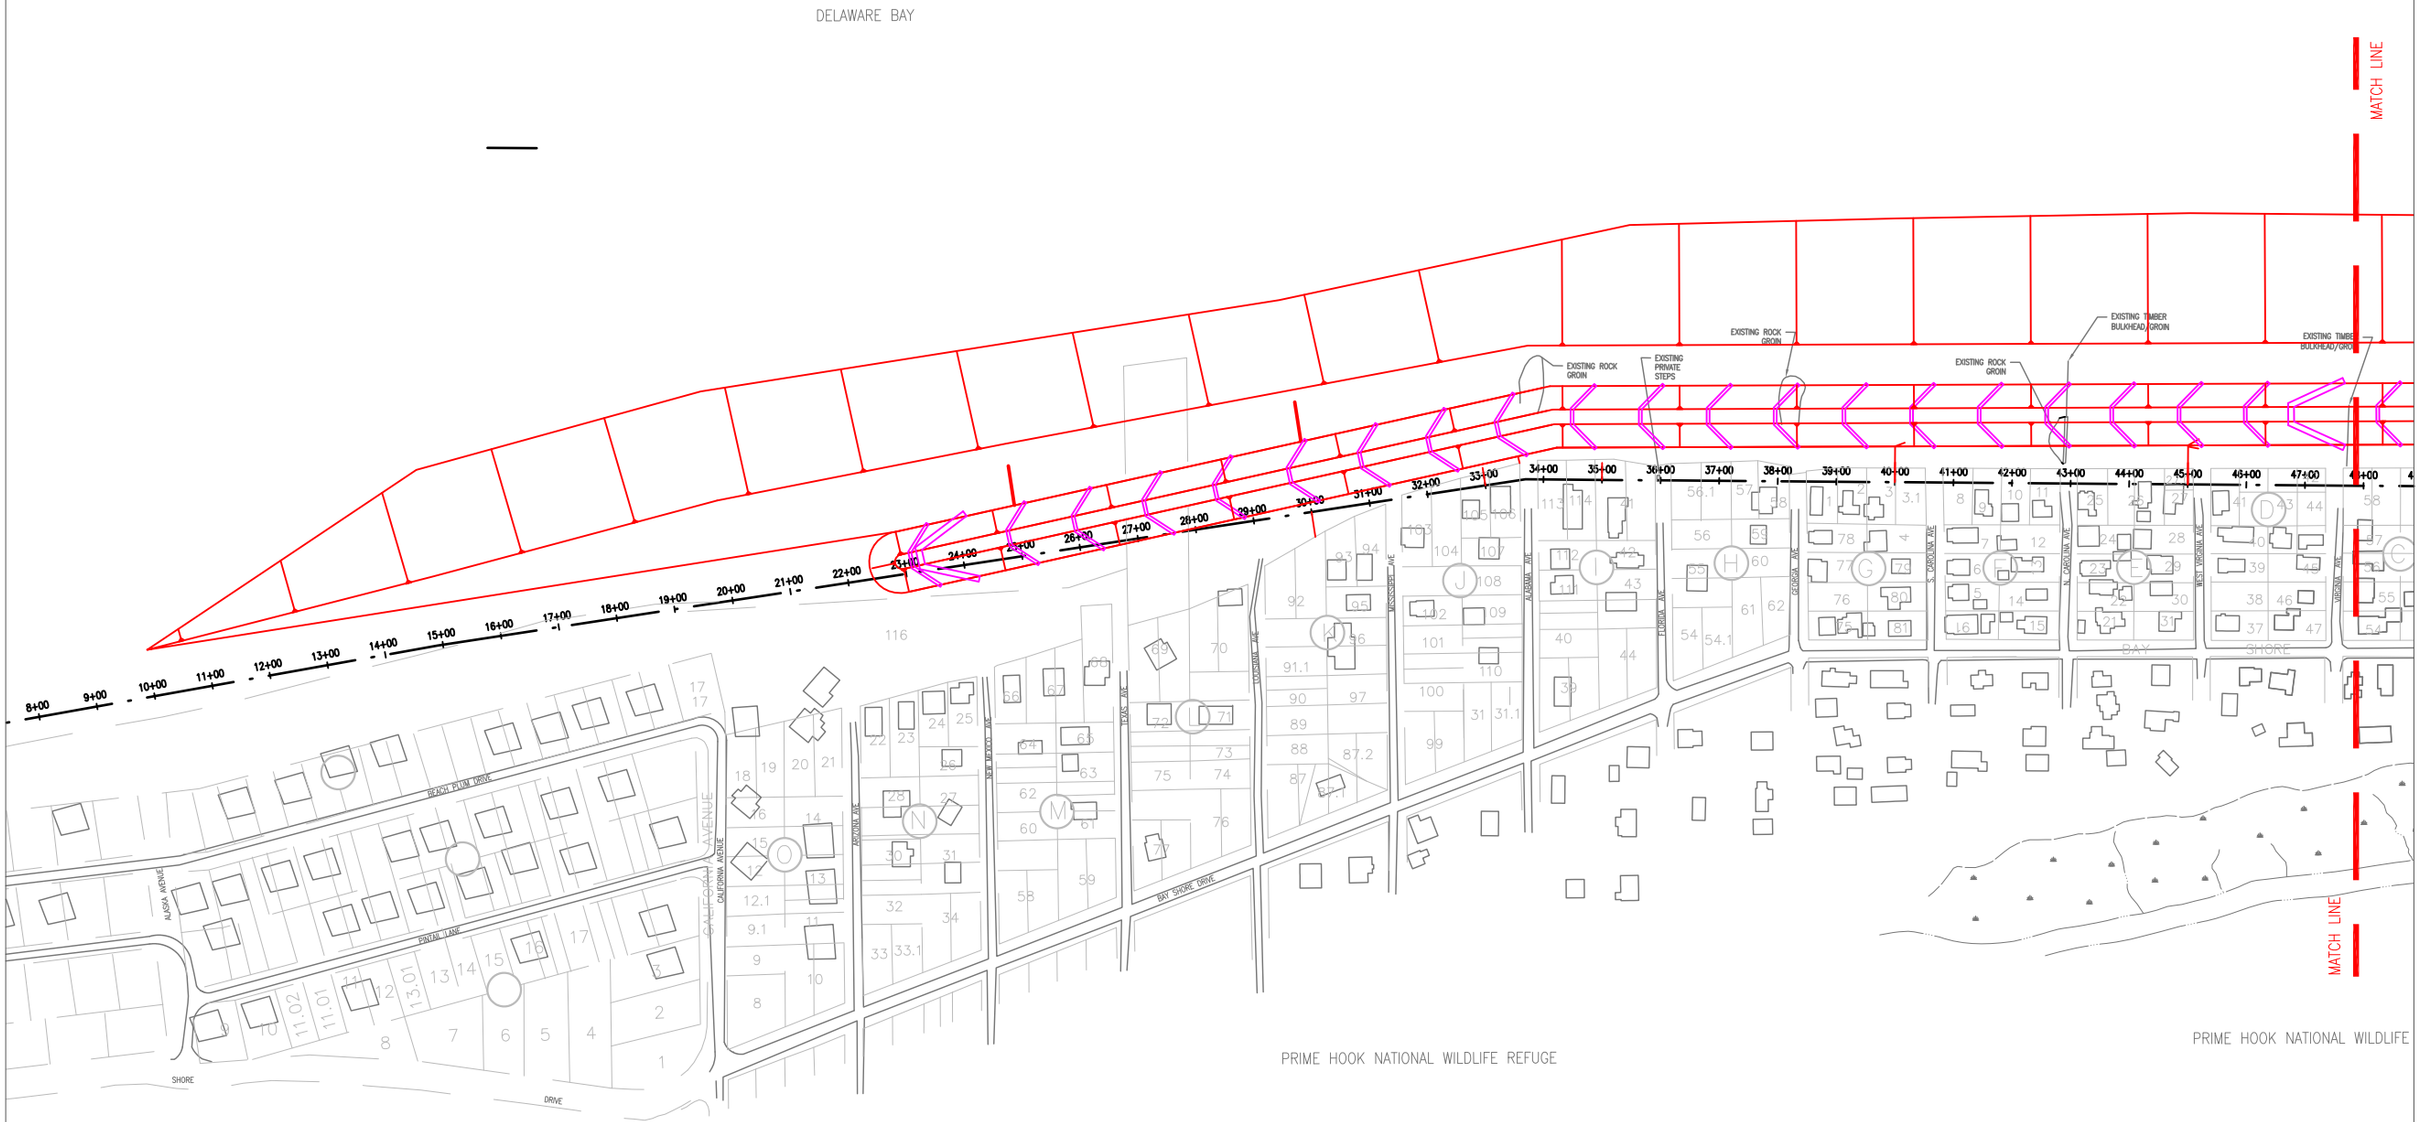

NOTES:

1. SEE SHEET C-001 FOR GENERAL NOTES AND DEFINITION.
2. SEE SHEETS C-403 AND C-404 FOR TYPICAL BEACHFILL CROSS SECTIONS.
3. SEE SHEET C-404 FOR DUNE GRASS AND SAND FENCING DETAILS.
4. SEE SHEET C-405 FOR DUNE CROSSOVER SECTIONS AND DETAILS.

SCALE IN FEET: 1" = 300'

0 150 300 600