ANALYZE FOR SAFETY, ECOLOGY, AND MINIMUM ESSENTIAL DESIGN

SEAFORD PLANT
ASH LANDFILL RENEWAL APPLICATION

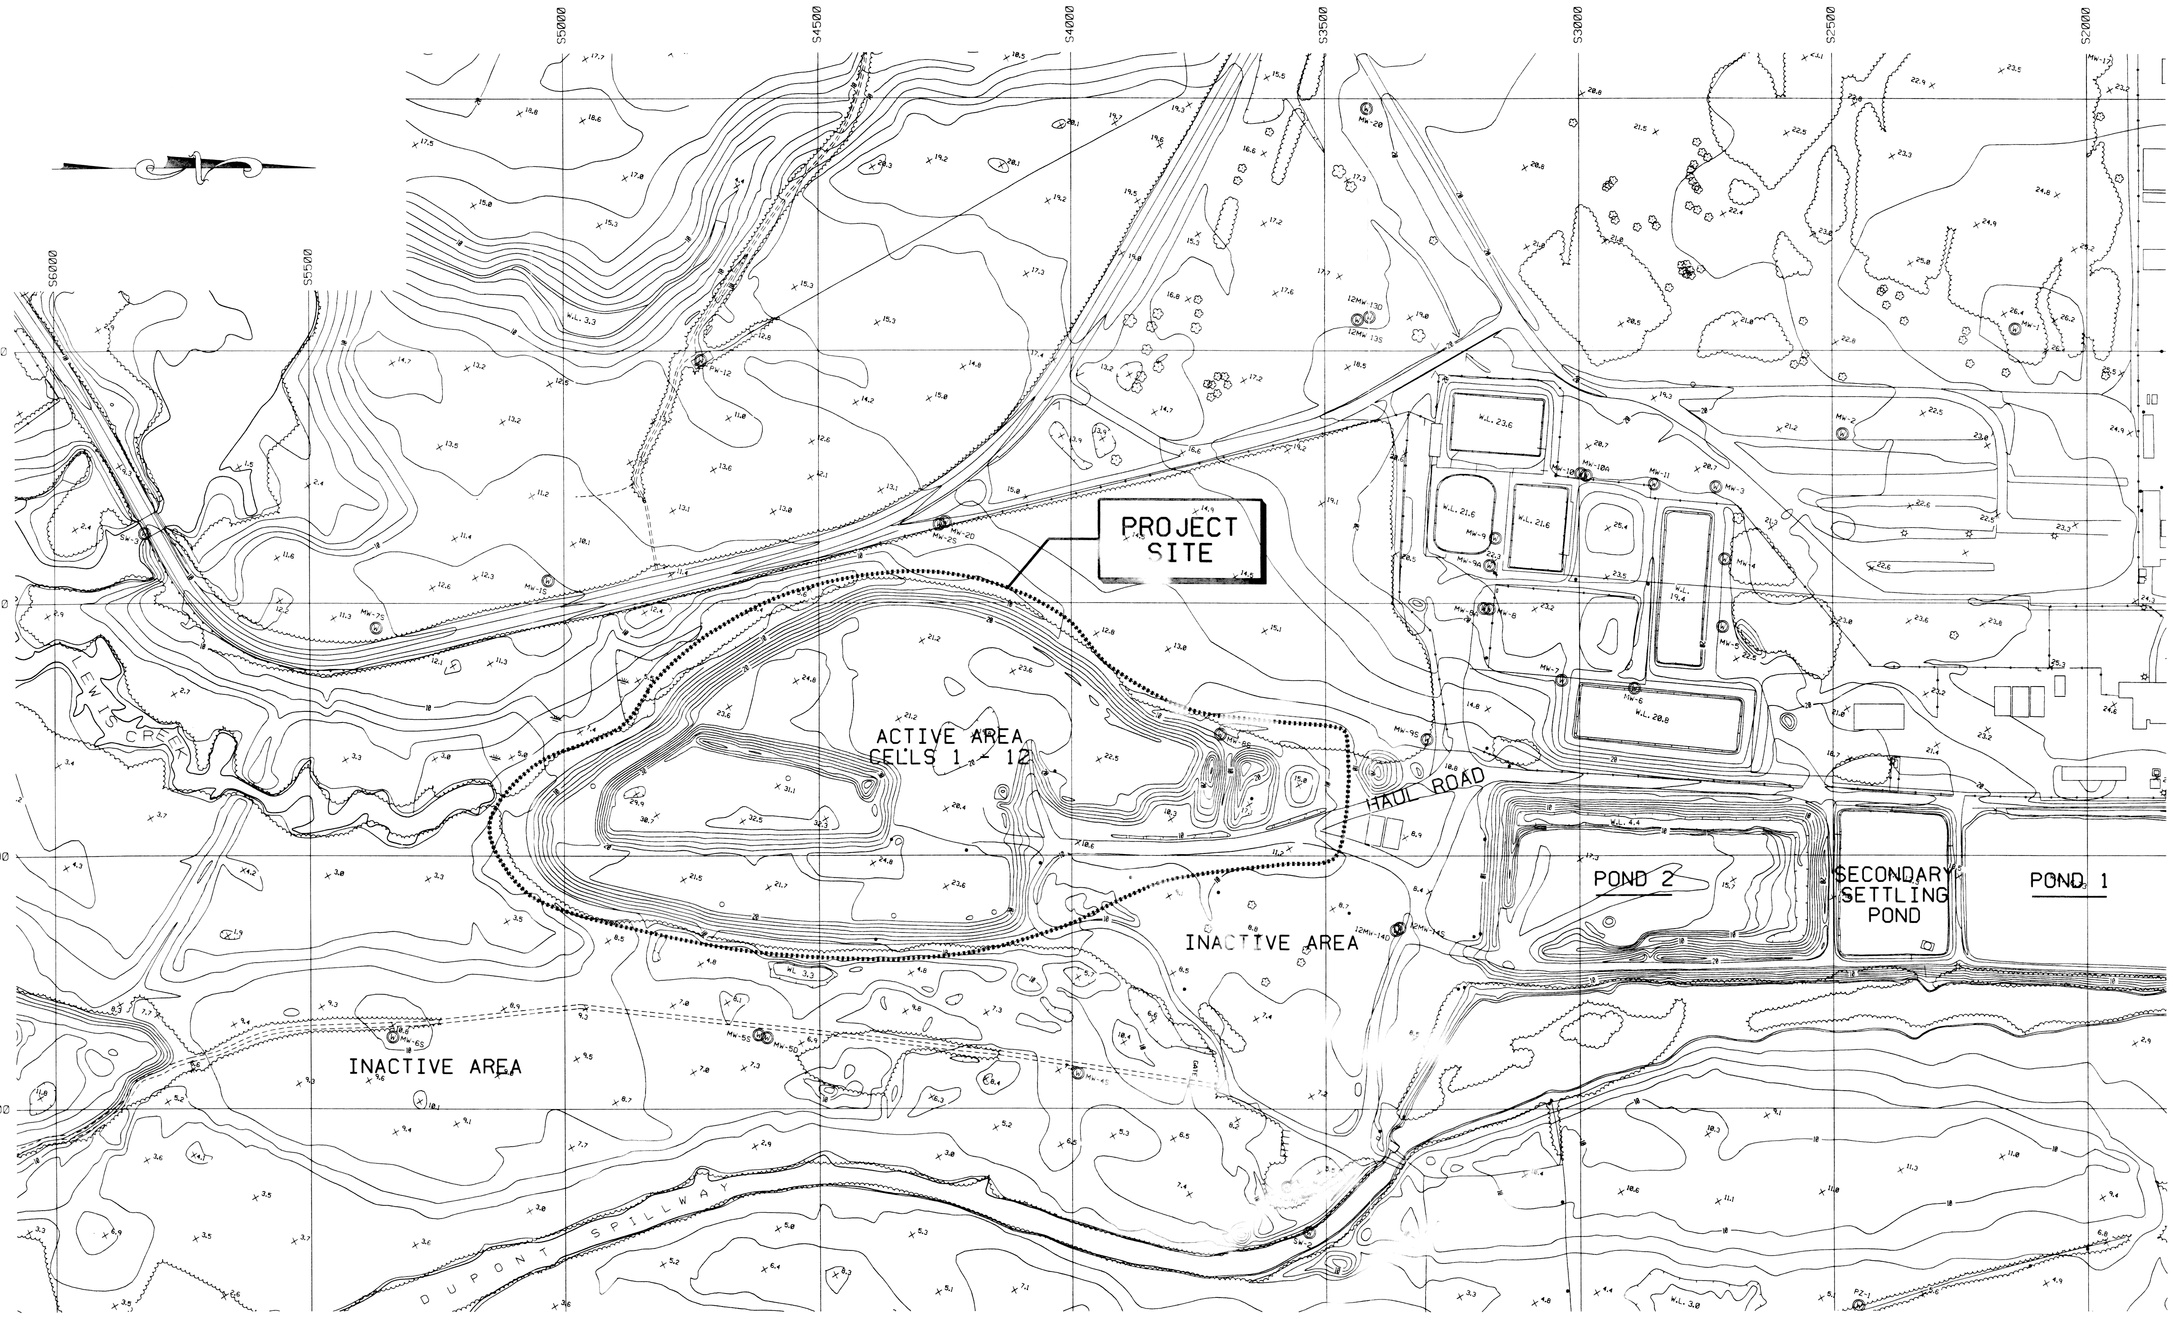

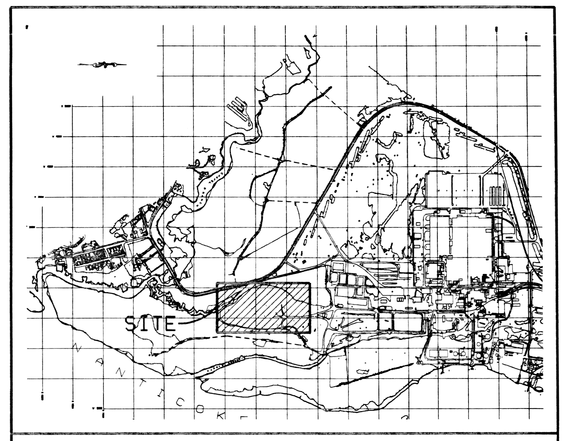

KEY MAP SCALE: 1" = 1250'

W1567126 LAST 0 REV

PRELIMINARY
FOR INFORMATION ONLY
NOT FOR CONSTRUCTION

GRAPHIC SCALE
0 75 150 300 450
1" = 150' - 0"

GENERAL NOTES

1. ALL WORK SHALL BE PERFORMED IN ACCORDANCE WITH THE SITE AND OSHA SAFETY AND CONSTRUCTION PRACTICES AND SHALL BE IN ACCORDANCE WITH ALL PROJECT SPECIFICATIONS.
2. ALL COORDINATES SHOWN ARE BASED UPON THE PLANT GRID COORDINATE SYSTEM.
3. THE CONTRACTOR SHALL VERIFY ALL EXISTING CONDITIONS IN THE FIELD PRIOR TO CONSTRUCTION. (* - VERIFY DIMENSION IN THE FIELD) THE EXISTENCE OF UNDERGROUND STRUCTURES AND UNDERGROUND UTILITIES SHALL BE INVESTIGATED AND VERIFIED BY THE CONTRACTOR IN THE FIELD PRIOR TO COMMENCING WORK.
4. THE CONTRACTOR SHALL NOTIFY THE CONSTRUCTION ENGINEER IMMEDIATELY IF ANY FIELD CONDITIONS ENCOUNTERED DIFFER MATERIALLY FROM THOSE REPRESENTED HEREON, AND/OR IF SUCH CONDITIONS, IN THE CONTRACTOR'S OPINION, WOULD OR COULD RENDER THE DESIGN INEFFECTIVE OR INAPPROPRIATE.
5. DURING CONSTRUCTION, THE CONTRACTOR SHALL BE RESPONSIBLE FOR ANY DAMAGE TO AND FOR MAINTENANCE AND PROTECTION OF EXISTING STRUCTURES OR UTILITIES REGARDLESS OF WHETHER OR NOT THEY ARE SHOWN ON THE DRAWINGS.

REFERENCE DRAWINGS

W1567127	EXISTING VOLUME
W1567128	SITE PREP GRADING
W1567129	CONCEPTUAL CLOSURE
W1567130	EROSION CONTROL
W1567131	SECTIONS & DETAILS

LEGEND

- UTILITY POLE
- LIGHT POLE
- TREES
- FENCE LINE
- MONITORING WELL
- TREELINE
- GUARDRAIL

NOTE:

TOPOGRAPHY SHOWN HERE DOES NOT NECESSARILY REPRESENT EXISTING CONDITIONS. PLEASE REFER TO DRAWING W1567127 FOR A CURRENT DEPICTION OF TOPOGRAPHIC FEATURES AND EXISITING IMPROVEMENTS.

M/F	BLDG	PROJ	DA	TYPE		LAST
	-	8148		42	W1567126	0 REV

SEAFORD PLANT
ASH LANDFILL
RENEWAL APPLICATION
LOCATION PLAN
CIVIL

PROJ	NO	REVISION	RVSD	CHKD	APPD	DATE
8148	0	ISSUED FOR PERMIT	EJO	JSF	JLG	9/25/03

STANDARDS

REFERENCE DRAWINGS

SEE LIST OF REFERENCE DRAWINGS

THIS DRAWING HAS BEEN FURNISHED BY E.I. DU PONT DE NEMOURS & CO. THE INFORMATION AND KNOW-HOW THEREON MAY NOT BE USED NOR THE DRAWING REPRODUCED WITHOUT THE WRITTEN PERMISSION OF DU PONT. ALL REPRODUCTIONS IN WHOLE OR IN PART, INCLUDING VENDOR'S SHOP DRAWINGS, SHALL BEAR OR REFER TO THIS STAMP.

INTERGRAPH COMPUTER DRAWING PLOTTED

PROJECT	8148	
SCALE	1" = 150'	DATE
DRAWN	E.J. OSTRANDER	9/15/
CHECKED	J.S. FANNON	9/15/
APPROVED- DESIGN RELEASE	J.L. GUGLIELMETI	9/15/
APPROVED- CONSTR. RELEASE		

E.I. DU PONT DE NEMOURS & CO., INC
WILMINGTON, DELAWARE
ENGINEERING DEPARTMENT

W1567126

9/15/