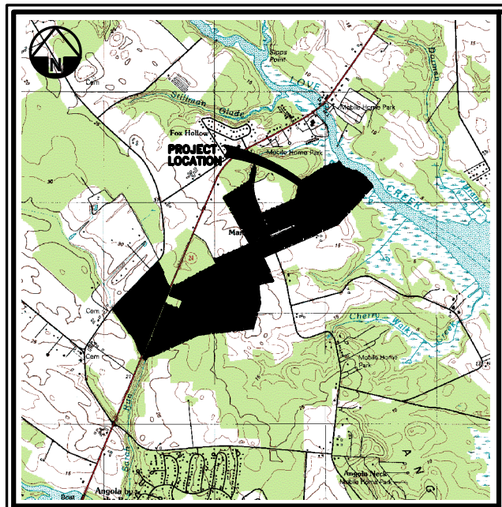

LOCATION MAP SCALE : 1" = 2000'±

SITE DATA:

SUSSEX COUNTY PROPERTY NUMBER: 2-34-7.00-130.00

GROSS ACREAGE = 94.77± ACRES

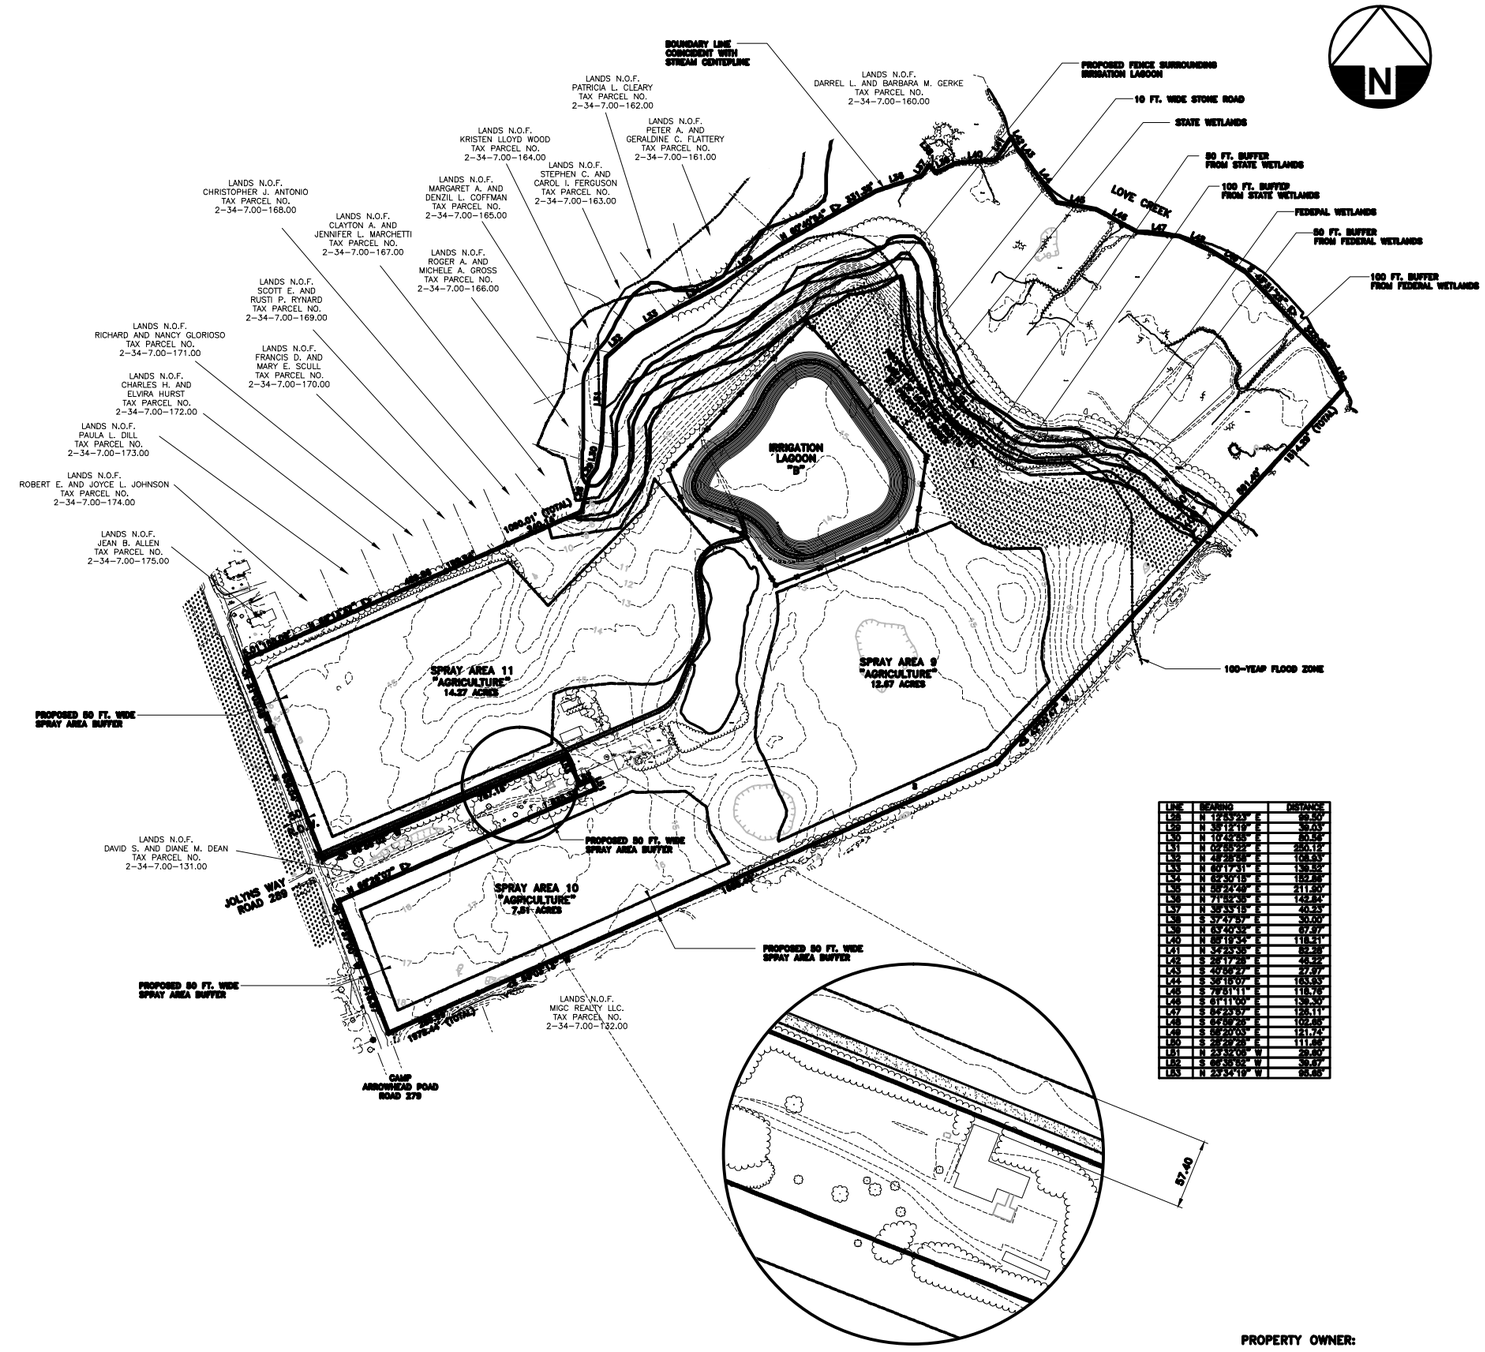

LINE	BEARING	DISTANCE
L58	N 12°43'23" E	69.00
L59	N 38°12'13" E	39.03
L60	N 10°42'55" E	30.00
L61	N 27°03'55" E	200.17
L62	N 48°28'59" E	108.33
L63	N 60°17'31" E	136.92
L64	N 62°41'19" E	152.82
L65	N 59°24'49" E	211.90
L66	N 71°52'49" E	142.84
L67	N 52°53'19" E	40.53
L68	S 37°47'37" E	30.00
L69	N 53°40'53" E	67.97
L70	N 68°19'53" E	118.41
L71	N 42°37'53" E	82.22
L72	S 47°17'39" E	28.54
L73	S 40°04'27" E	27.97
L74	S 38°18'07" E	183.93
L75	S 27°01'11" E	118.76
L76	S 41°11'00" E	138.47
L77	S 47°23'37" E	124.11
L78	S 67°52'28" E	102.95
L79	S 58°20'03" E	121.72
L80	S 38°22'28" E	111.46
L81	N 24°43'55" W	32.80
L82	S 67°53'53" W	38.37
L83	N 25°51'19" W	86.85

LEGEND

- RIGHT-OF-WAY LINE / PROPERTY LINE
- DITCH / SWALE
- EXISTING CONTOUR
- FEDERAL WETLANDS
- STATE WETLANDS
- 100-YEAR FLOOD ZONE
- EXISTING WOODS LINE
- CLEARING AND GRUBBING LINE
- FENCE LINE
- EXISTING STRUCTURES
- NEW STRUCTURES
- SPRAY AREA BOUNDARY
- RETAINED RIGHTS
- EXISTING MANHOLE
- POWER POLE
- ELECTRIC TRANSFORMER
- TELEPHONE BOX
- LIGHT POLE
- ROAD SIGN
- MAIL BOX
- DRILL HOLE FOUND
- CREOSOTE POST FOUND
- CONCRETE MONUMENT FOUND
- IRON PIPE FOUND
- PK NAIL IN CEDAR POST FOUND
- FIELD STONE FOUND
- CAPPED REBAR SET

PROPERTY OWNER:

WANDENDALE FARMS INC.
521 SAVANNAH ROAD
LEWES, DE 19958

UTILITY OWNER:

TIDEWATER ENVIRONMENTAL SERVICES, INC.
1100 SOUTH LITTLE CREEK ROAD
DOVER, DELAWARE 19901

DATE	SYM	REVISION	BY	APPD.

CABE ASSOCIATES, INC.
CONSULTING ENGINEERS
DOVER, DELAWARE

DRAWN BY: SMC | SCALE: 1" = 200'
DESIGNED BY: KLD | CHECKED BY: LJB
DATE: 7-17-09 | PROJ. NO.: 319-139 | FILE NO.: | SHEET 4 OF 4

WANDENDALE REGIONAL WASTEWATER TREATMENT AND DISPOSAL FACILITY
TIDEWATER ENVIRONMENTAL SERVICES, INC.

NEAREST YEAR ROUND RESIDENCE
PARCEL NO. 2-34-7.00-130.00

ATTACHMENT
0.4

FILE NO.:

COPYRIGHT © 2006 CABE Associates, Inc.