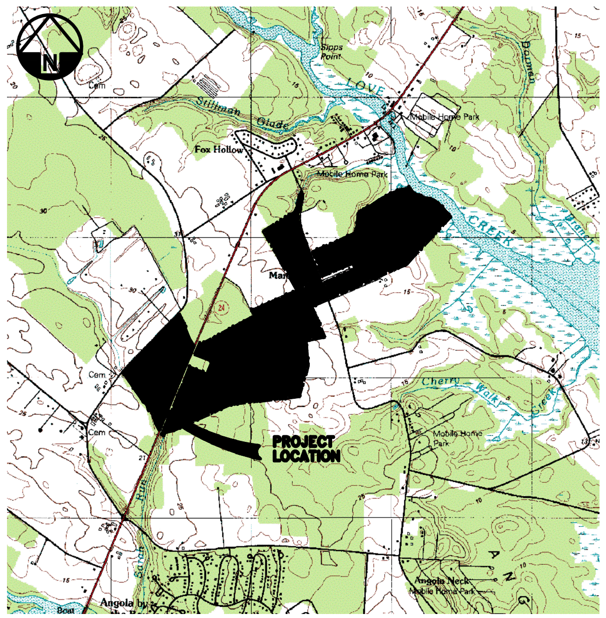

LOCATION MAP SCALE : 1" = 2000'±

SITE DATA:

SUSSEX COUNTY PROPERTY NUMBER: 2-34-11.00-48.00

GROSS ACREAGE = 48.53± ACRES

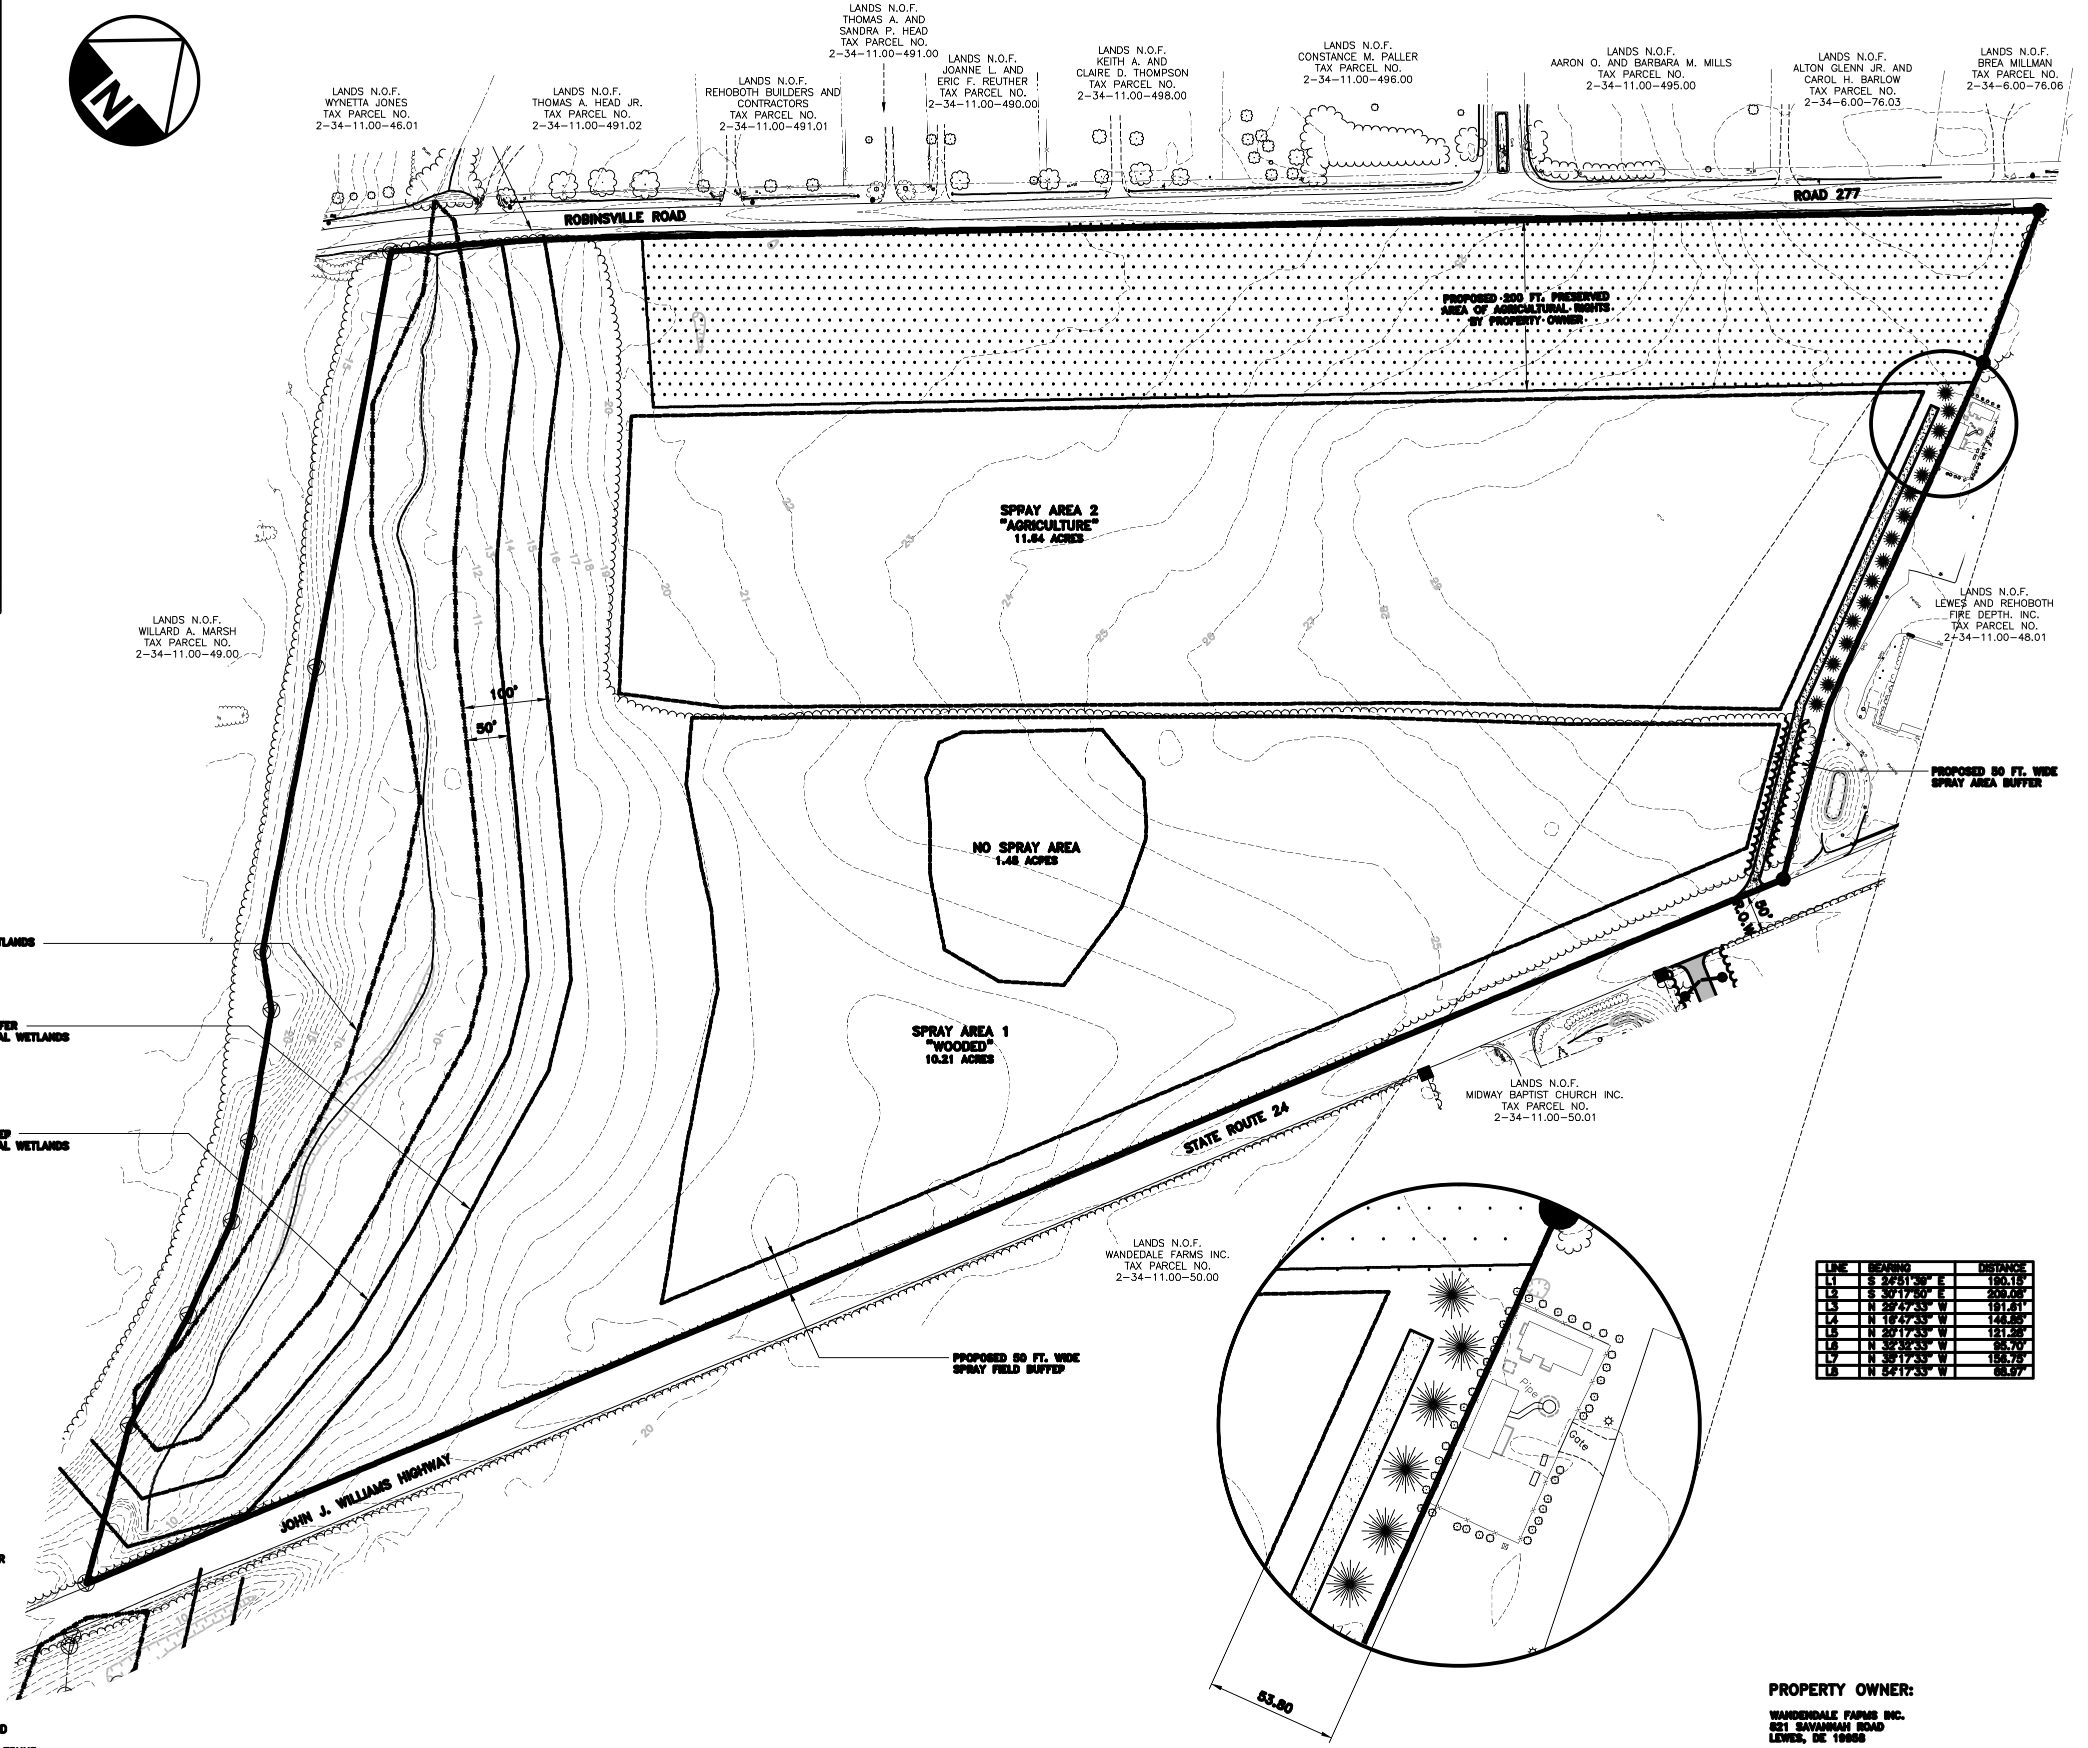

LINE	BEARING	DISTANCE
L1	S 24°51'39" E	190.15'
L2	S 30°17'50" E	209.08'
L3	N 29°47'33" W	191.61'
L4	N 18°47'33" W	146.85'
L5	N 20°17'33" W	121.28'
L6	N 32°32'33" W	95.70'
L7	N 35°17'33" W	156.75'
L8	N 54°17'33" W	68.97'

LEGEND

- RIGHT-OF-WAY LINE / PROPERTY LINE
- DITCH / SWALE
- EXISTING CONTOUR
- FEDERAL WETLANDS
- STATE WETLANDS
- 100-YEAR FLOOD ZONE
- EXISTING WOODS LINE
- CLEARING AND GRUBBING LINE
- FENCE LINE
- EXISTING STRUCTURES
- NEW STRUCTURES
- SPRAY AREA BOUNDARY
- RETAINED RIGHTS
- EXISTING MANHOLE
- POWER POLE
- ELECTRIC TRANSFORMER
- TELEPHONE BOX
- LIGHT POLE
- ROAD SIGN
- MAIL BOX
- DRILL HOLE FOUND
- CREOSOTE POST FOUND
- CONCRETE MONUMENT FOUND
- IRON PIPE FOUND
- PK NAIL IN CEDAR POST FOUND
- FIELD STONE FOUND
- CAPPED REBAR SET

PROPERTY OWNER:

WANDENDALE FARMS INC.
821 SAVANNAH ROAD
LEWES, DE 19958

UTILITY OWNER:

TIDEWATER ENVIRONMENTAL SERVICES, INC.
1100 SOUTH LITTLE CREEK ROAD
DOVER, DELAWARE 19901

COPYRIGHT © 2006 CABE Associates, Inc.

SYM	DATE	REVISION	BY	APPD.

cabe CABE ASSOCIATES, INC.
CONSULTING ENGINEERS
DOVER, DELAWARE

DRAWN BY: SMC | SCALE: 1" = 100'
DESIGNED BY: KLD | CHECKED BY: LJB
DATE: 7-17-09 | PROJ. NO.: 319-139 | FILE NO.: | SHEET 1 OF 4

WANDENDALE REGIONAL WASTEWATER
TREATMENT AND DISPOSAL FACILITY
TIDEWATER ENVIRONMENTAL SERVICES, INC.

NEAREST YEAR ROUND RESIDENCE
PARCEL NO. 2-34-11.00-48.00

ATTACHMENT 0.1

FILE NO.: