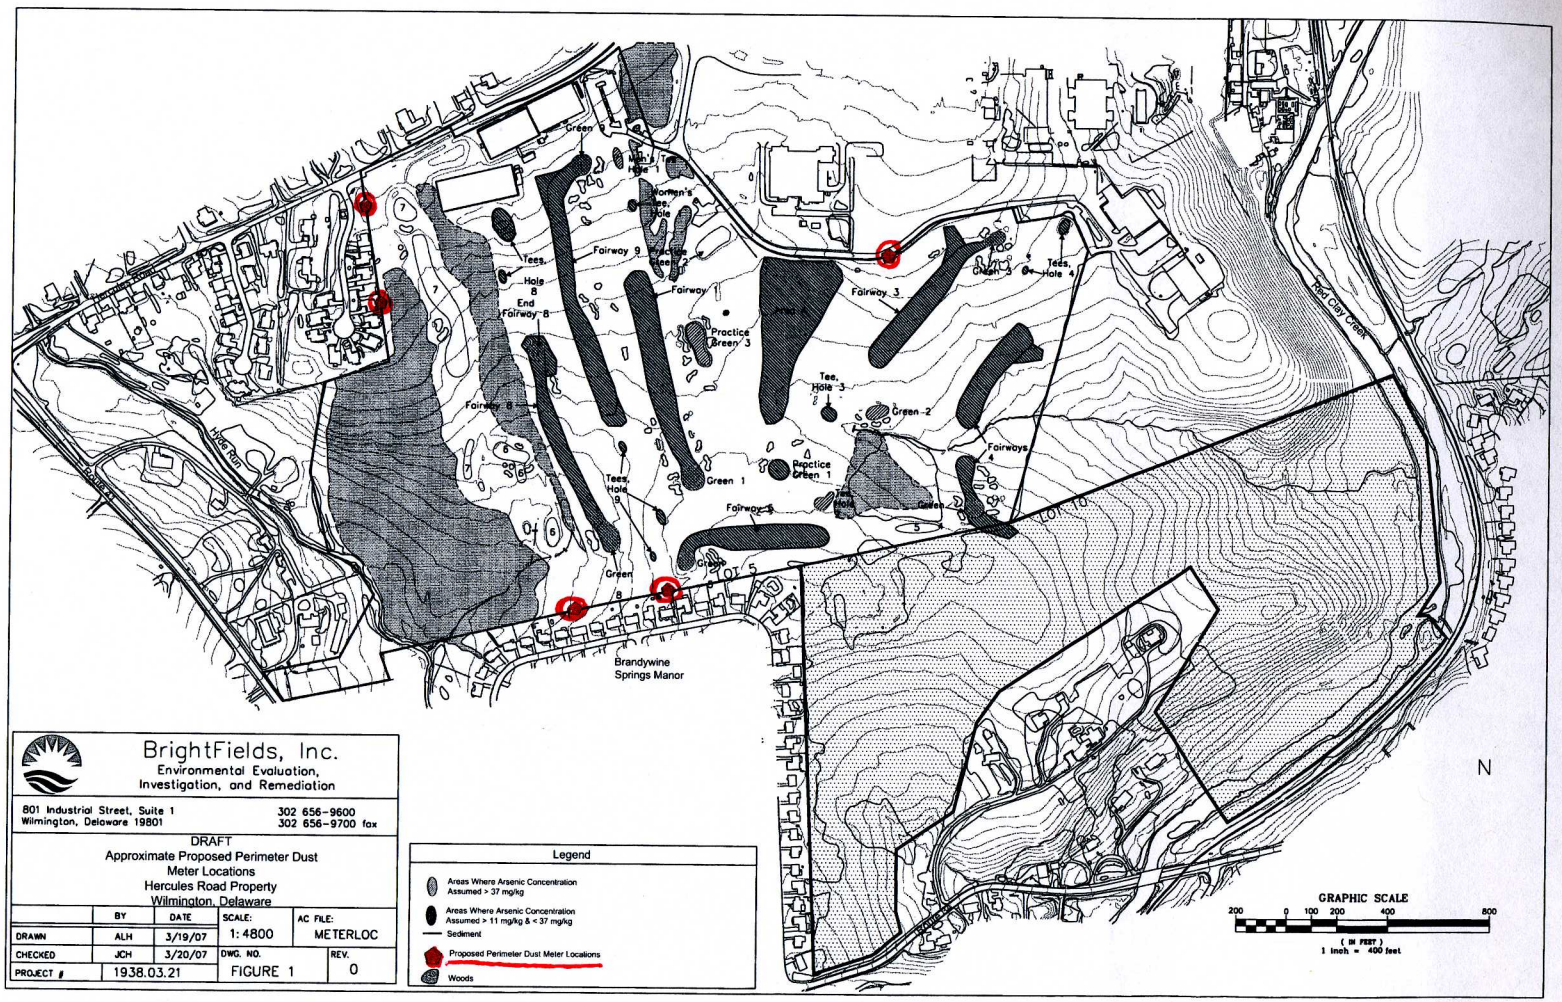

BrightFields, Inc.
Environmental Evaluation, Investigation, and Remediation

801 Industrial Street, Suite 1
Wilmington, Delaware 19801

302 656-9600
302 656-9700 fax

DRAFT
Approximate Proposed Perimeter Dust Meter Locations
Hercules Road Property
Wilmington, Delaware

	BY	DATE	SCALE:	AC FILE:
DRAWN	ALH	3/19/07	1: 4800	METERLOC
CHECKED	JCH	3/20/07	DWG. NO.	REV.
PROJECT #	1938.03.21		FIGURE 1	0

Legend

- Areas Where Arsenic Concentration Assumed > 37 mg/kg
- Areas Where Arsenic Concentration Assumed > 11 mg/kg & < 37 mg/kg
- Sediment
- Proposed Perimeter Dust Meter Locations
- Woods