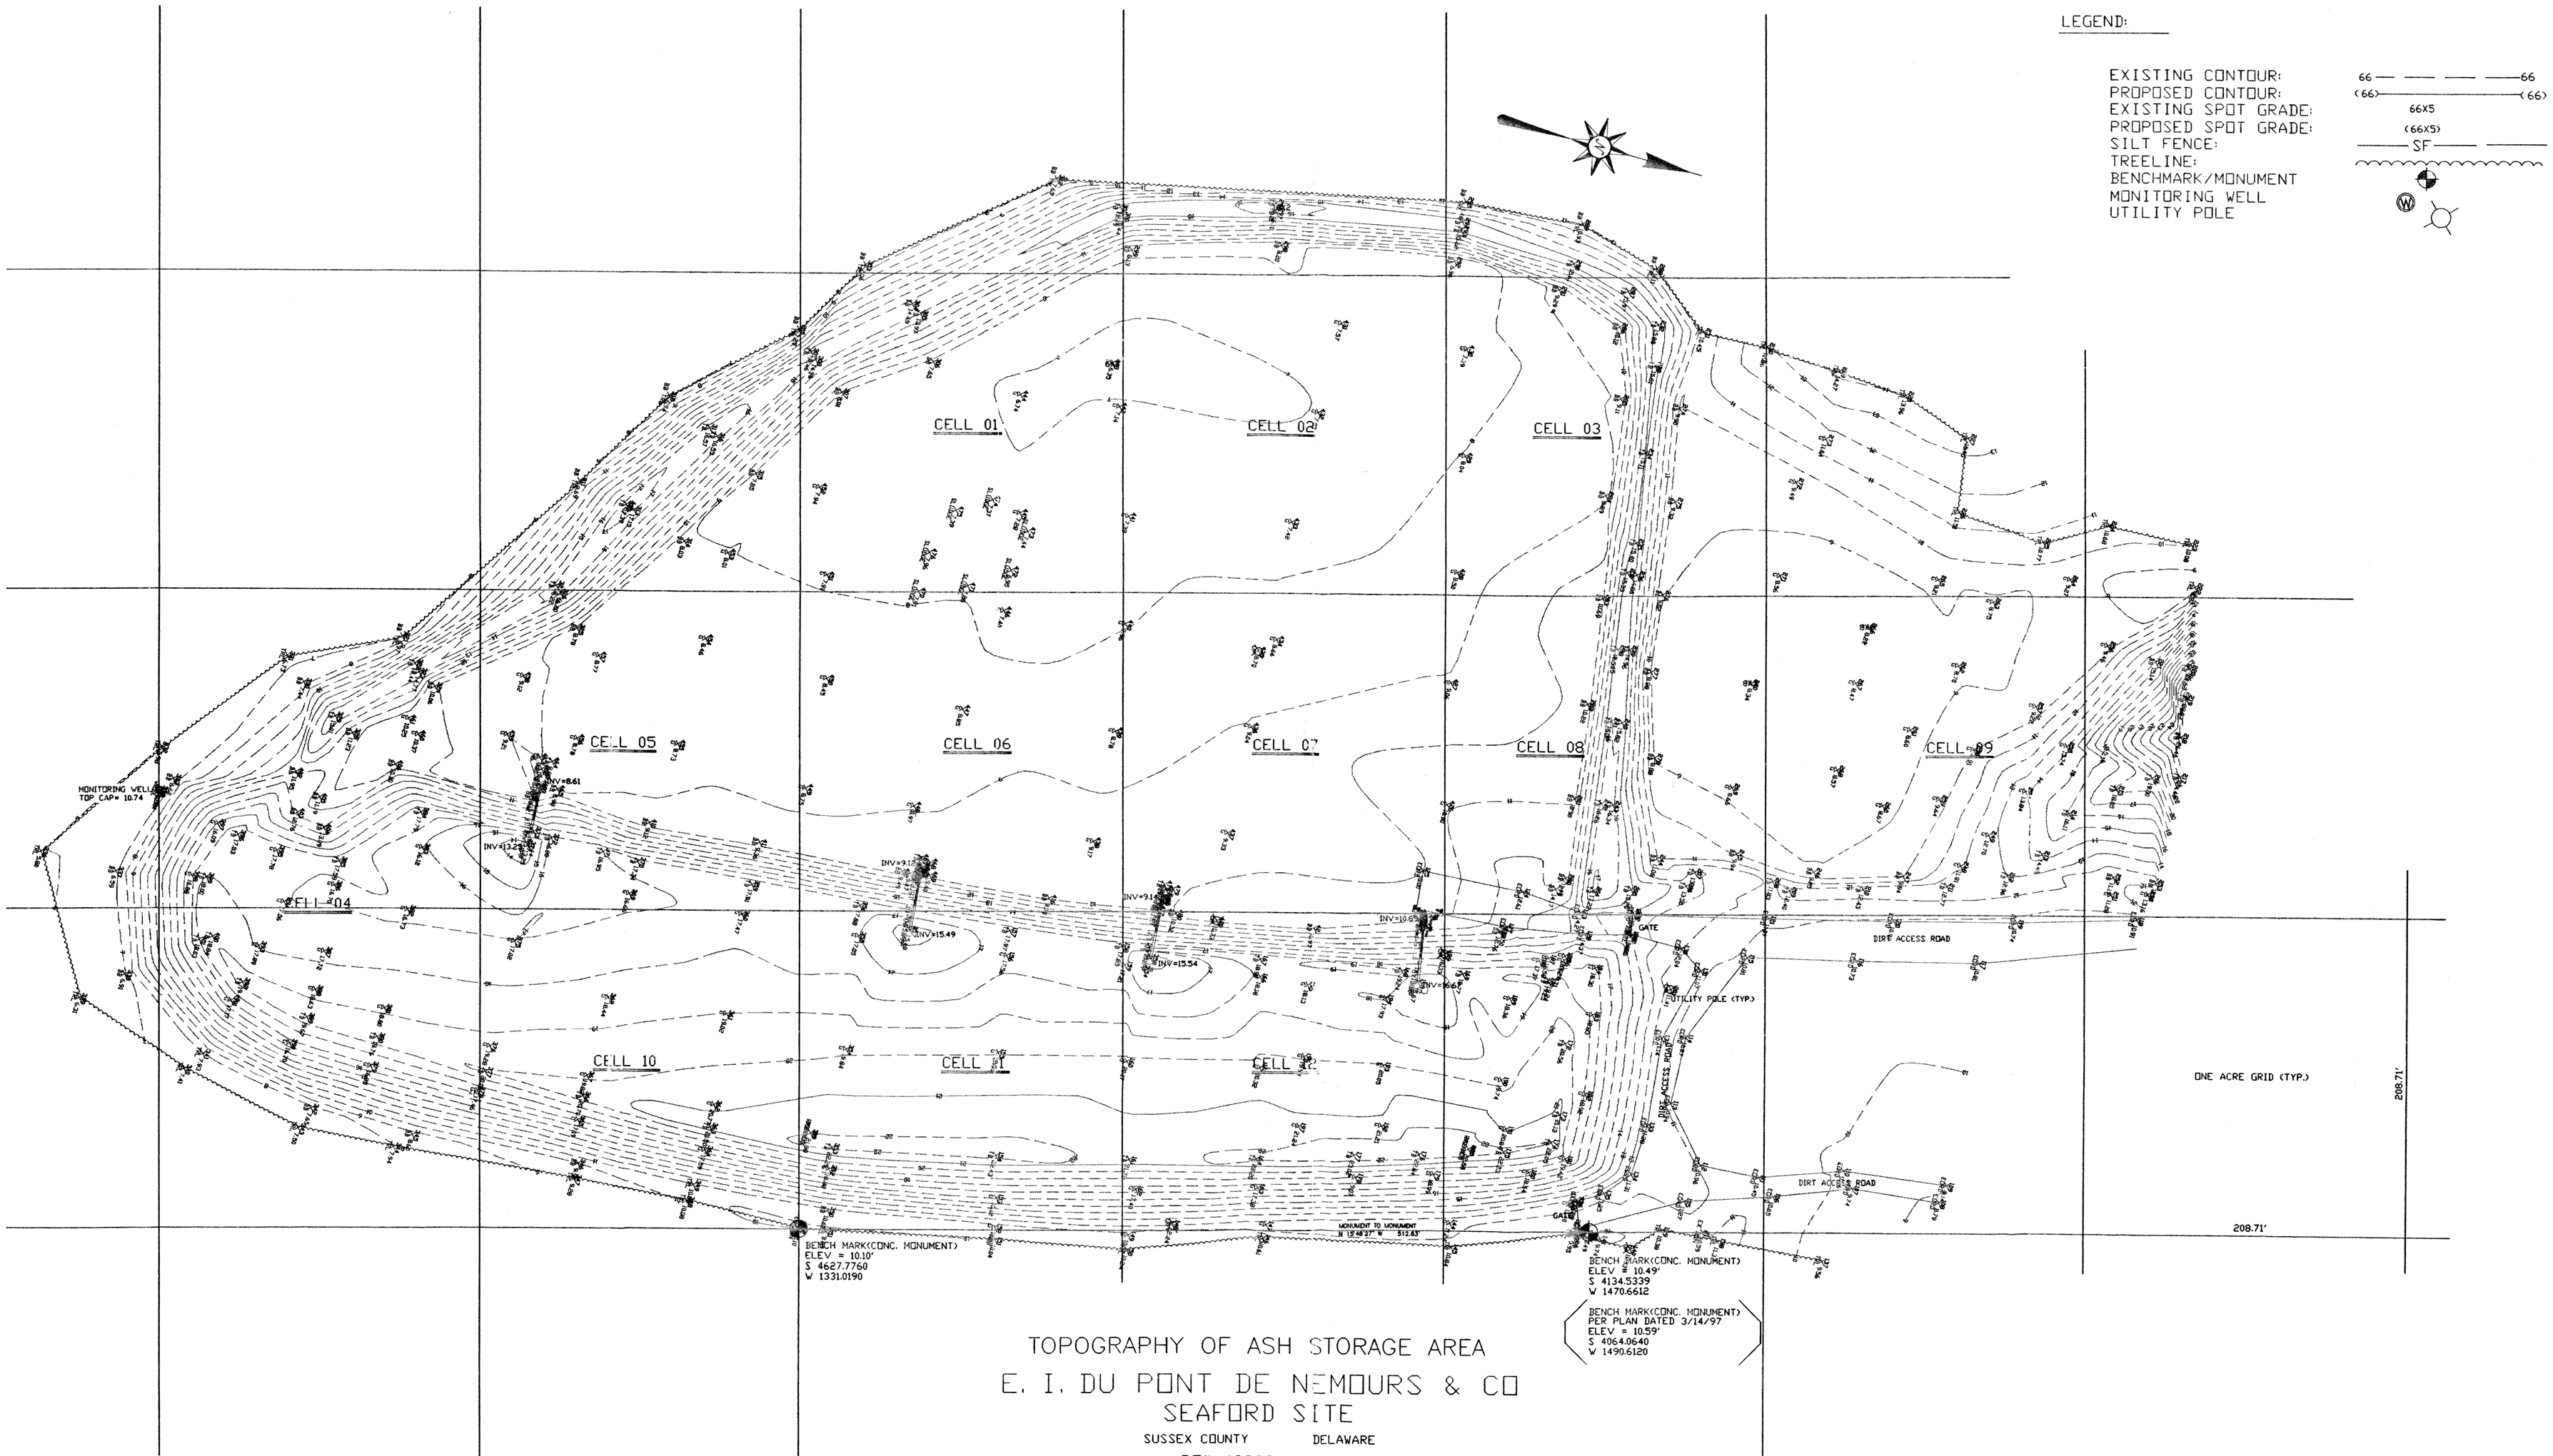

TOPOGRAPHY OF ASH STORAGE AREA

E. I. DU PONT DE NEMOURS & CO

SEAFORD SITE

SUSSEX COUNTY DELAWARE

PO# 48000 87944

NOTES:
1) THIS PLAN REFLECTS THE CONDITIONS FOUND DURING A FIELD SURVEY PERFORMED ON JUNE 30, 2003 BY T. A. SURVEYING, INC.
2) NO TITLE SEARCH PROVIDED OR STIPULATED.
3) THIS SURVEY IS FOR THE GROUND FEATURES ONLY. IT DOES NOT VERIFY THE EXISTENCE OR NON EXISTENCE OF RIGHT-OF-WAYS OR EASEMENTS CROSSING OR ABUTTING THE PROPERTY.

I, Todd A. Wallace, certify that I am a registered Professional Land Surveyor in the State of Delaware. To the best of my knowledge and belief, I state that the information on this plan is true and correct to the accuracy required by acccepted surveying standards and practices.

8/08/03
Date

Todd A. Wallace #650
PLS#650

T. A. SURVEYING, INC.	
26 THISTLEBERRY DRIVE, NEWARK, DE 19702 (302)292-2757 FAX(302)292-2757	
DATE: AUG. 08, 2003	SCALE: 1" = 50' (0' 50' 100')
SURVEYED BY: T. A.	
DRAWN BY: TAW	
CHECKED BY: TAW	
DRAWING NO.: DUP-2007	
SHEET NO. 1 OF 1	APPROVED BY