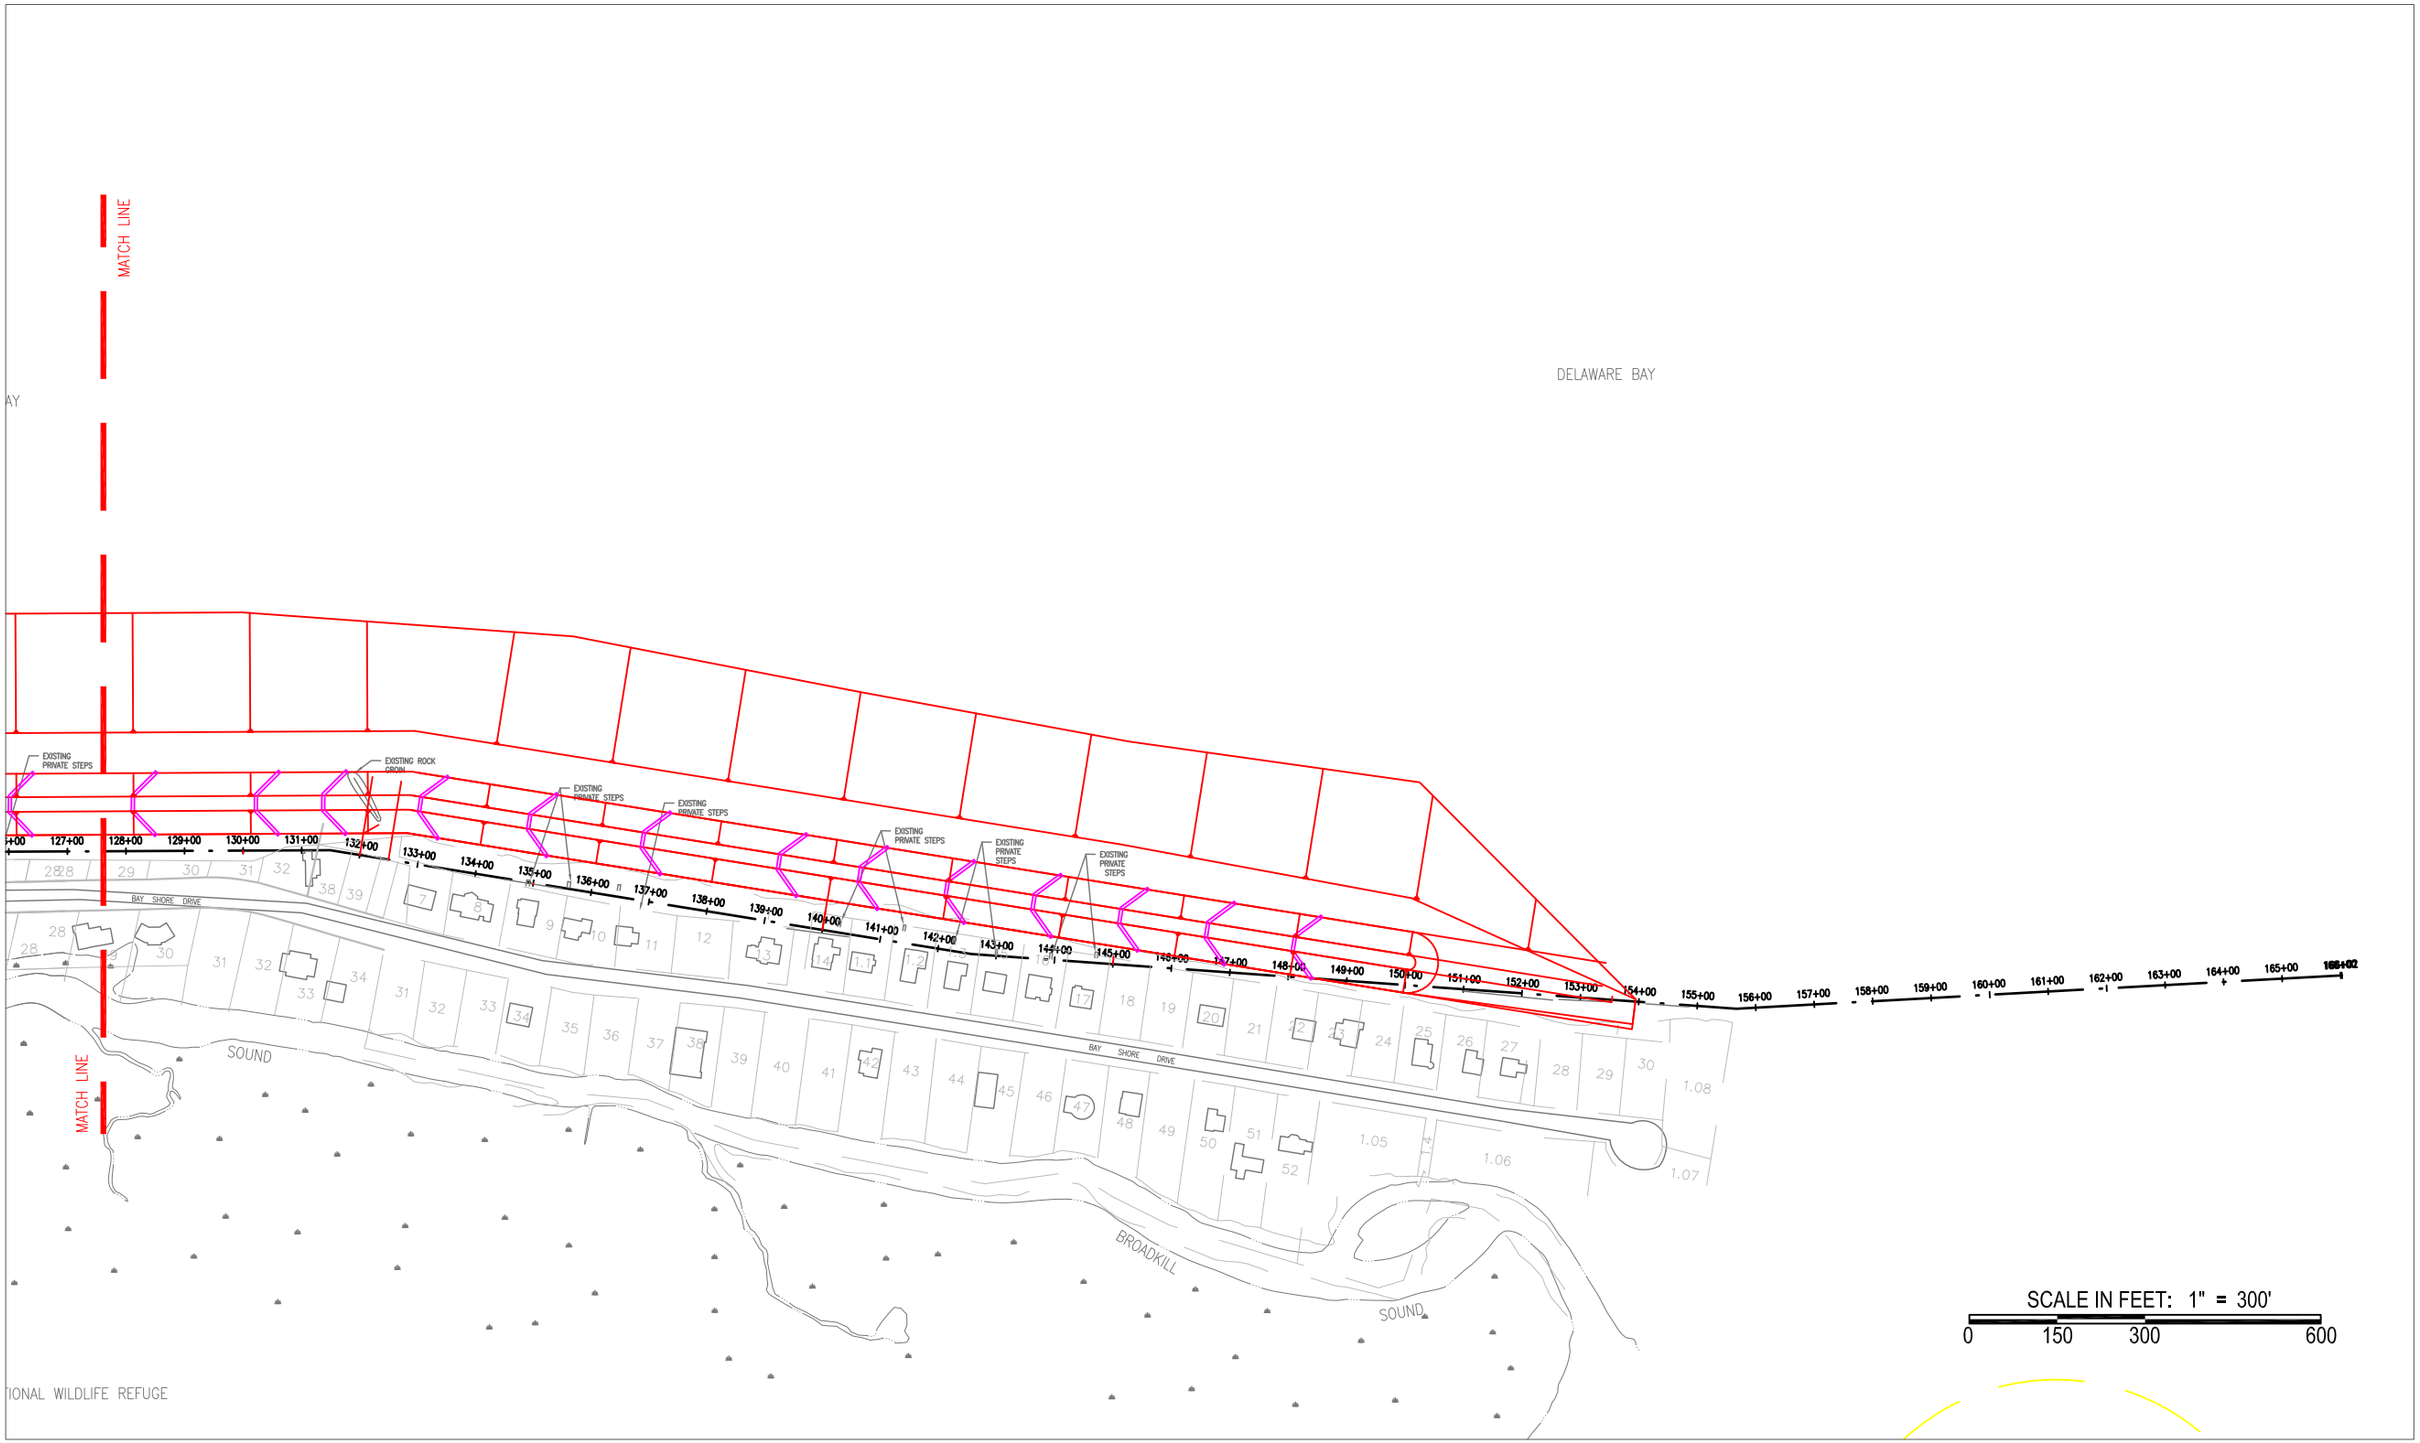
MATCH LINE
DELAWARE BAY
EXISTING PRIVATE STEPS
EXISTING ROCK GROIN
BAY SHORE DRIVE
SOUND
BROADKILL
SOUND
SCALE IN FEET: 1" = 300'
0 150 300 600